CONTRACT NO. 83975

F.A. RTE.	SECTION	COUNTY	TOTAL SHEETS	SHEET NO.
	04-00046-00-WR	KANE	60	10
STA. 108+80		TO STA. 115+00		
FED. ROAD DIST. NO. 1	ILLINOIS	FED. AID PROJECT		

NOTES:

SEE SHEET 31 FOR INTERSECTION DETAILS

DEPRESS CURB AT ALL CROSSWALK LOCATIONS.

SEE EROSION CONTROL SHEETS FOR TREE PROTECTION LOCATIONS.

LEGEND

- 2 1/2" HMA SURFACE REMOVAL
- PAVEMENT REMOVAL (INCLUDED IN COST OF EXCAVATION)
- DEPRESSED CURB LOCATIONS
- DECIDUOUS TREE TO BE REMOVED (UNIT DIAMETER)

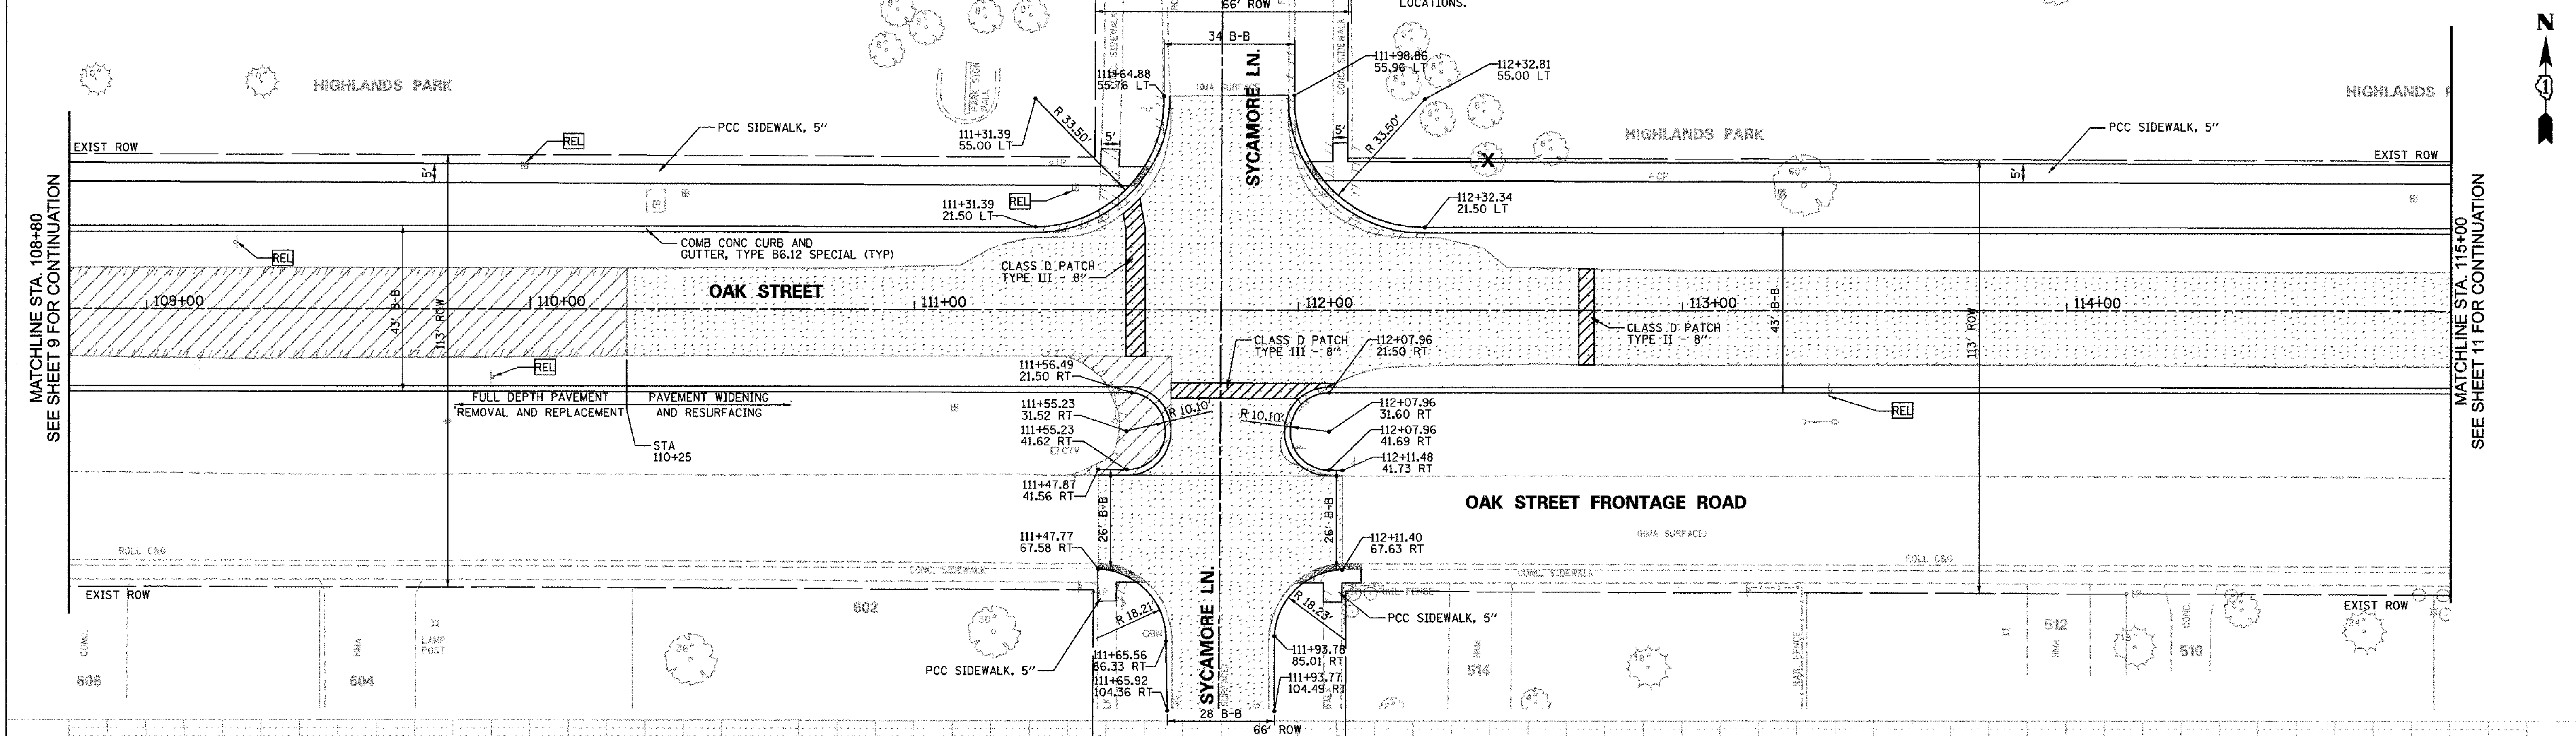

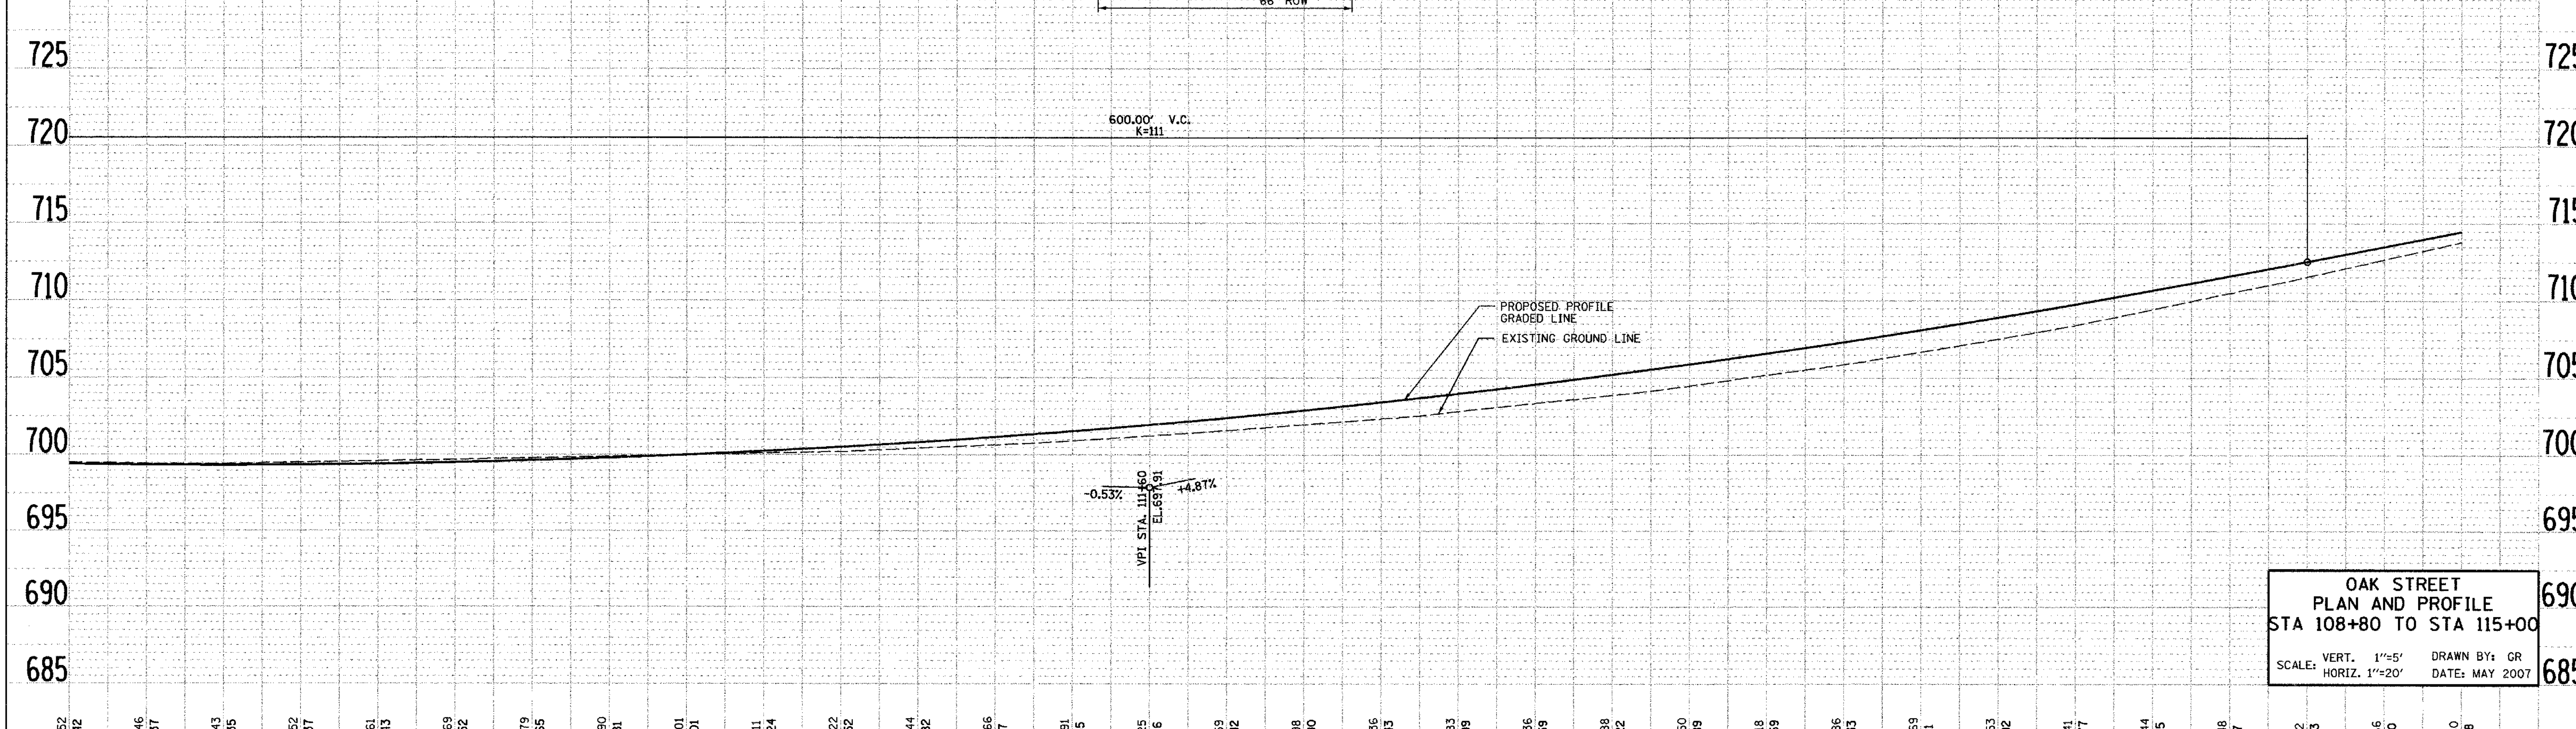

Station	108+80	109	+20	+40	+60	+80	110	+20	+40	+60	+80
	699.52	699.46	699.43	699.52	699.61	699.69	699.79	699.90	700.01	700.11	700.22
	699.42	699.37	699.35	699.37	699.43	699.52	699.65	699.81	700.01	700.24	700.52

Station	111	+20	+40	+60	+80	112	+20	+40	+60	+80	113
	700.44	700.66	700.91	701.25	701.59	701.98	702.36	702.83	703.36	703.88	704.50
	700.82	701.17	701.55	701.96	702.42	702.90	703.43	703.99	704.59	705.22	705.89

Station	+20	+40	+60	+80	114	+20	+40	+60	+80	115
	705.18	705.86	706.69	707.53	708.41	709.44	710.48	711.52	712.66	713.80
	706.59	707.33	708.11	708.92	709.77	710.65	711.57	712.53	713.50	714.48

OAK STREET
PLAN AND PROFILE
STA 108+80 TO STA 115+00

SCALE: VERT. 1"=5' HORIZ. 1"=20'

DRAWN BY: GR
DATE: MAY 2007

PLAN		BY	DATE
NOTE BOOK	SURVEYED		
NO.	PLOTTED		
	ALIGNMENT CHECKED		
	RT. OF WAY CHECKED		
	CADD FILE NAME		

PROFILE		BY	DATE
NOTE BOOK	SURVEYED		
NO.	PLOTTED		
	GRADES CHECKED		
	B.M. NOTED		
	STRUCTURE NOTAT'NS CH'KD		

PLOT DATE = 8/30/2007
FILE NAME = n:\dgn\na\na197\sheets\na197gen_pp04.dgn
PLOT SCALE =
USER NAME = _USER_