CONTRACT NO. 83975

F.A. RTE.	SECTION	COUNTY	TOTAL SHEETS	SHEET NO.
	04-00046-00-WR	KANE	60	12
STA. 121+20		TO STA. 127+40		
FED. ROAD DIST. NO. 1	ILLINOIS	FED. AID PROJECT		

PLAN

BY	DATE

SURVEYED
DRAWN
ALIGNMENT CHECKED
GRADES CHECKED
STRUCTURE NOTATIONS CHK'D
NOTE BOOK
NO.

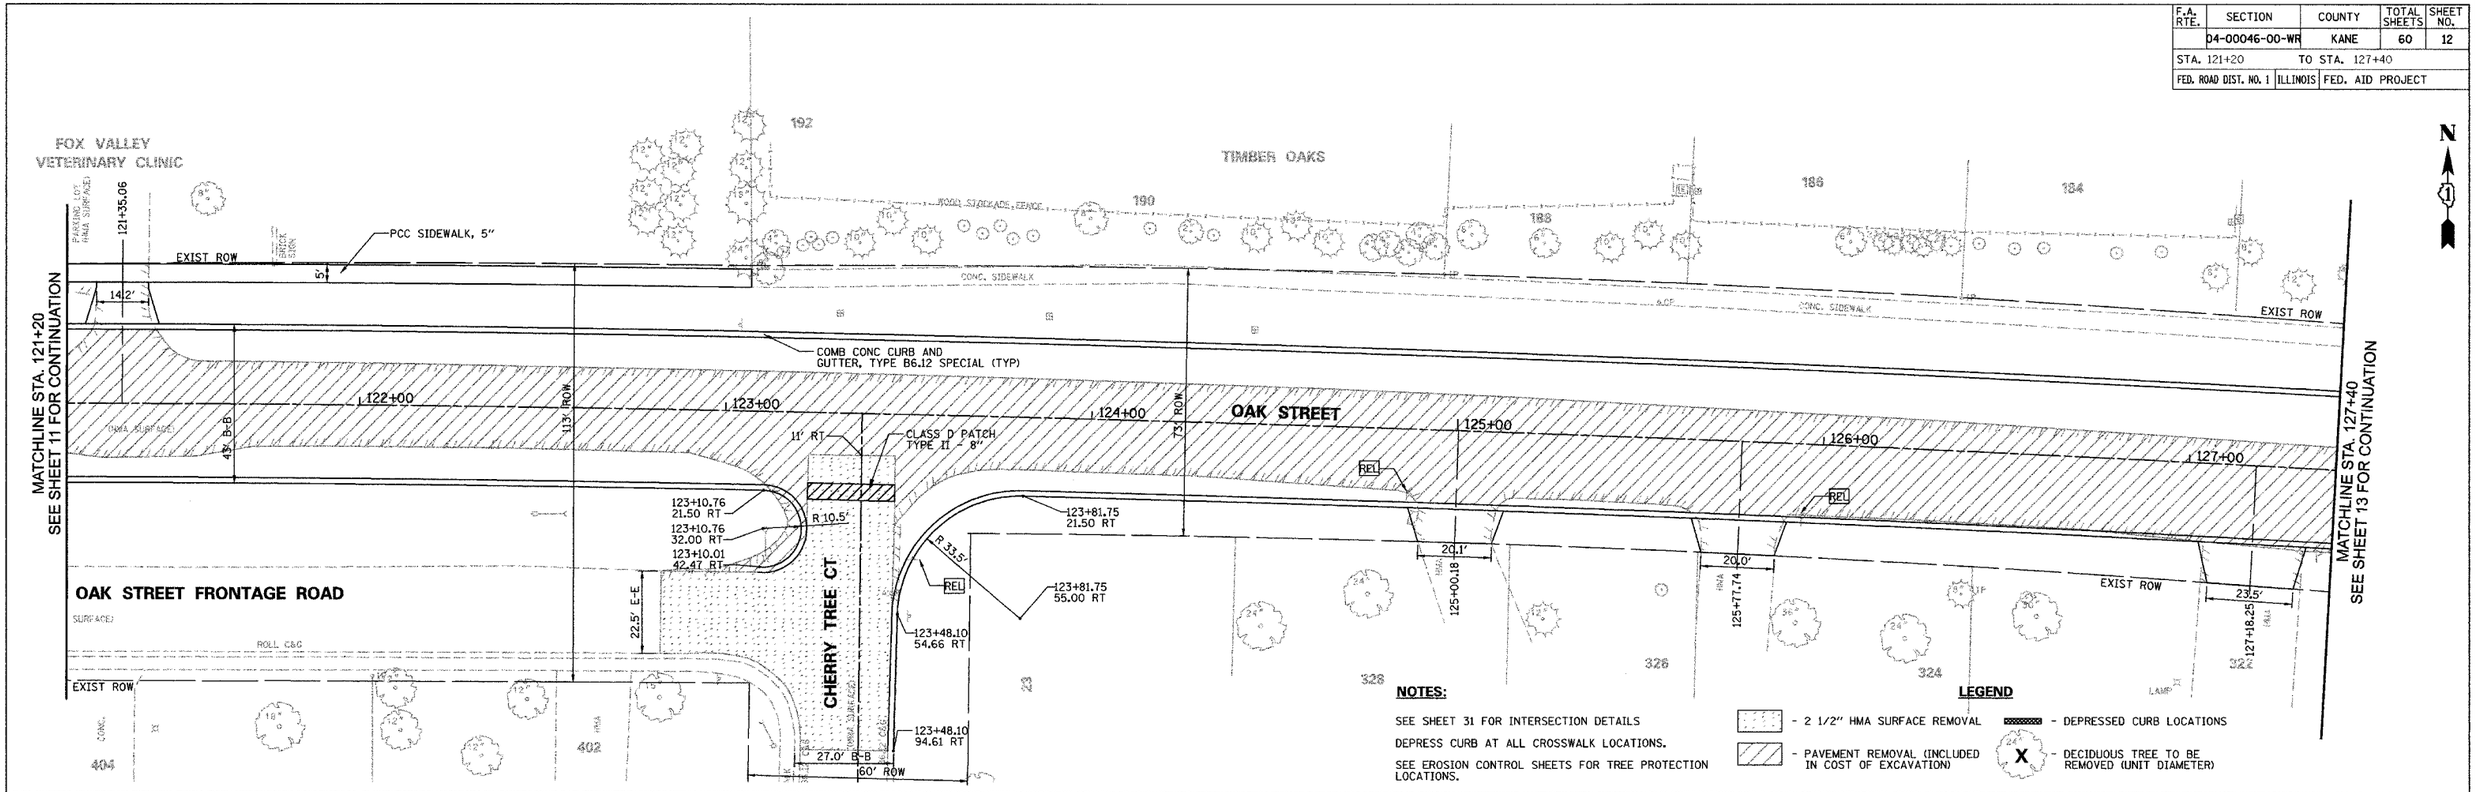

NOTES:

SEE SHEET 31 FOR INTERSECTION DETAILS

DEPRESS CURB AT ALL CROSSWALK LOCATIONS.

SEE EROSION CONTROL SHEETS FOR TREE PROTECTION LOCATIONS.

LEGEND

- 2 1/2" HMA SURFACE REMOVAL
- PAVEMENT REMOVAL (INCLUDED IN COST OF EXCAVATION)
- DEPRESSED CURB LOCATIONS
- DECIDUOUS TREE TO BE REMOVED (UNIT DIAMETER)

PROFILE

BY	DATE

SURVEYED
DRAWN
ALIGNMENT CHECKED
GRADES CHECKED
STRUCTURE NOTATIONS CHK'D
NOTE BOOK
NO.

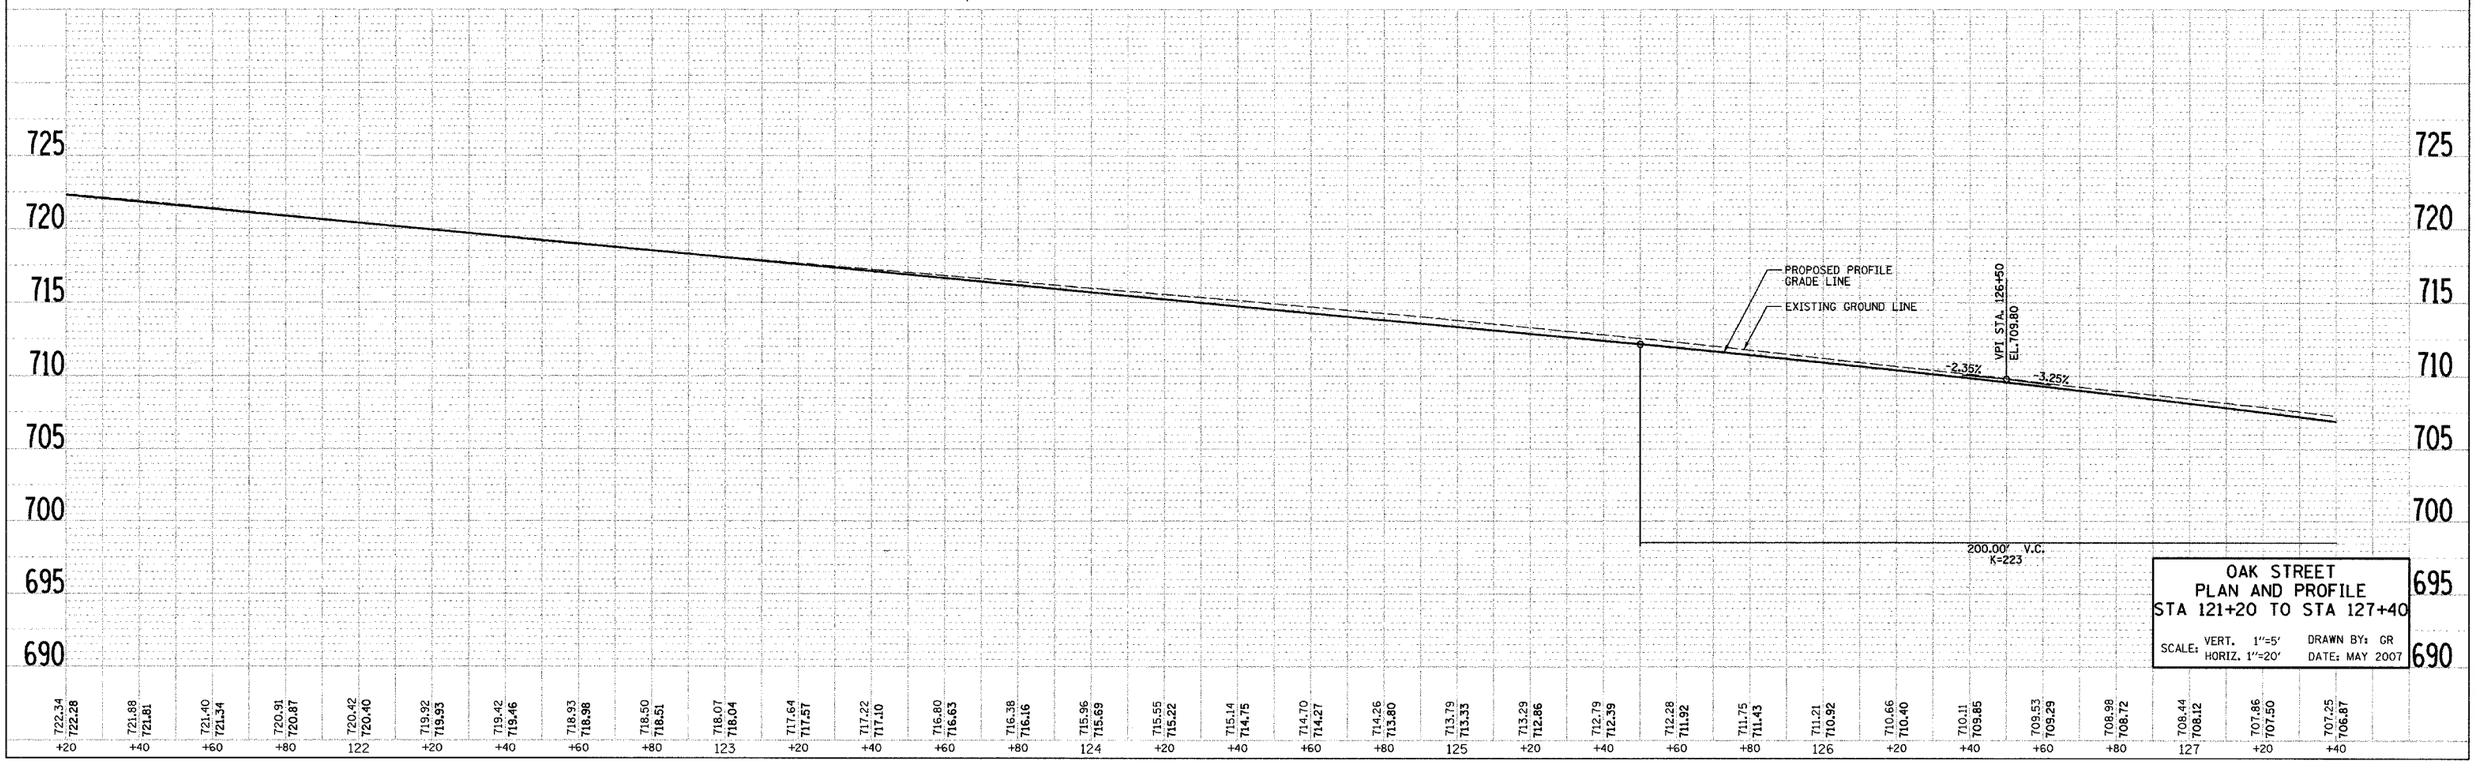

OAK STREET
PLAN AND PROFILE
STA 121+20 TO STA 127+40

SCALE: VERT. 1"=5' HORIZ. 1"=20'
DRAWN BY: GR
DATE: MAY 2007

PLOT DATE = 6/30/2007
FILE NAME = n:\dgn\na197\sheets\na197gen_pp06.dgn
PLOT SCALE = 1.0000
USER NAME = USER.