CONTRACT NO. 83975

F.A. RTE.	SECTION	COUNTY	TOTAL SHEETS	SHEET NO.
	D4-00046-00-WR	KANE	60	25
STA. 115+00		TO STA. 121+20		
FED. ROAD DIST. NO. 1	ILLINOIS	FED. AID PROJECT		

ST60
115+25.00, -21.0
RD CB, 4' DIA
w/ TY 11V F&G
RIM=715.22
INV=711.30
INV=711.30 E
INV=711.30 S

ST61
115+25.00, 21.0
INLET, TYPE A
w/ TY 11V F&G
RIM=715.22
INV=711.72

ST62
116+25.00, -21.0
RD MH, 4' DIA
w/ TY 11V F&G
RIM=719.31
INV=715.81
INV=715.81 E

ST63
117+00.00, -21.0
RD CB, 4' DIA
w/ TY 11V F&G
RIM=721.59
INV=717.67
INV=717.67 E
INV=717.67 S

ST64
117+00.00, 21.0
INLET, TYPE A
w/ TY 11V F&G
RIM=721.59
INV=718.09

ST65
118+00.00, -21.0
INLET, TYPE A
w/ TY 11V F&G
RIM=723.57
INV=720.07

ST66
120+50.00, 21.0
RD CB, 4' DIA
w/ TY 11V F&G
RIM=723.25
INV=718.92
INV=718.92 N

ST67
120+50.00, -29.4
INLET, TYPE A
w/ TY 8 GRATE
RIM=722.92
INV=719.42

ST68
120+50.00, -21.0
CB, TY C
w/ TY 11V F&G
RIM=723.25
INV=719.34
INV=719.34 N

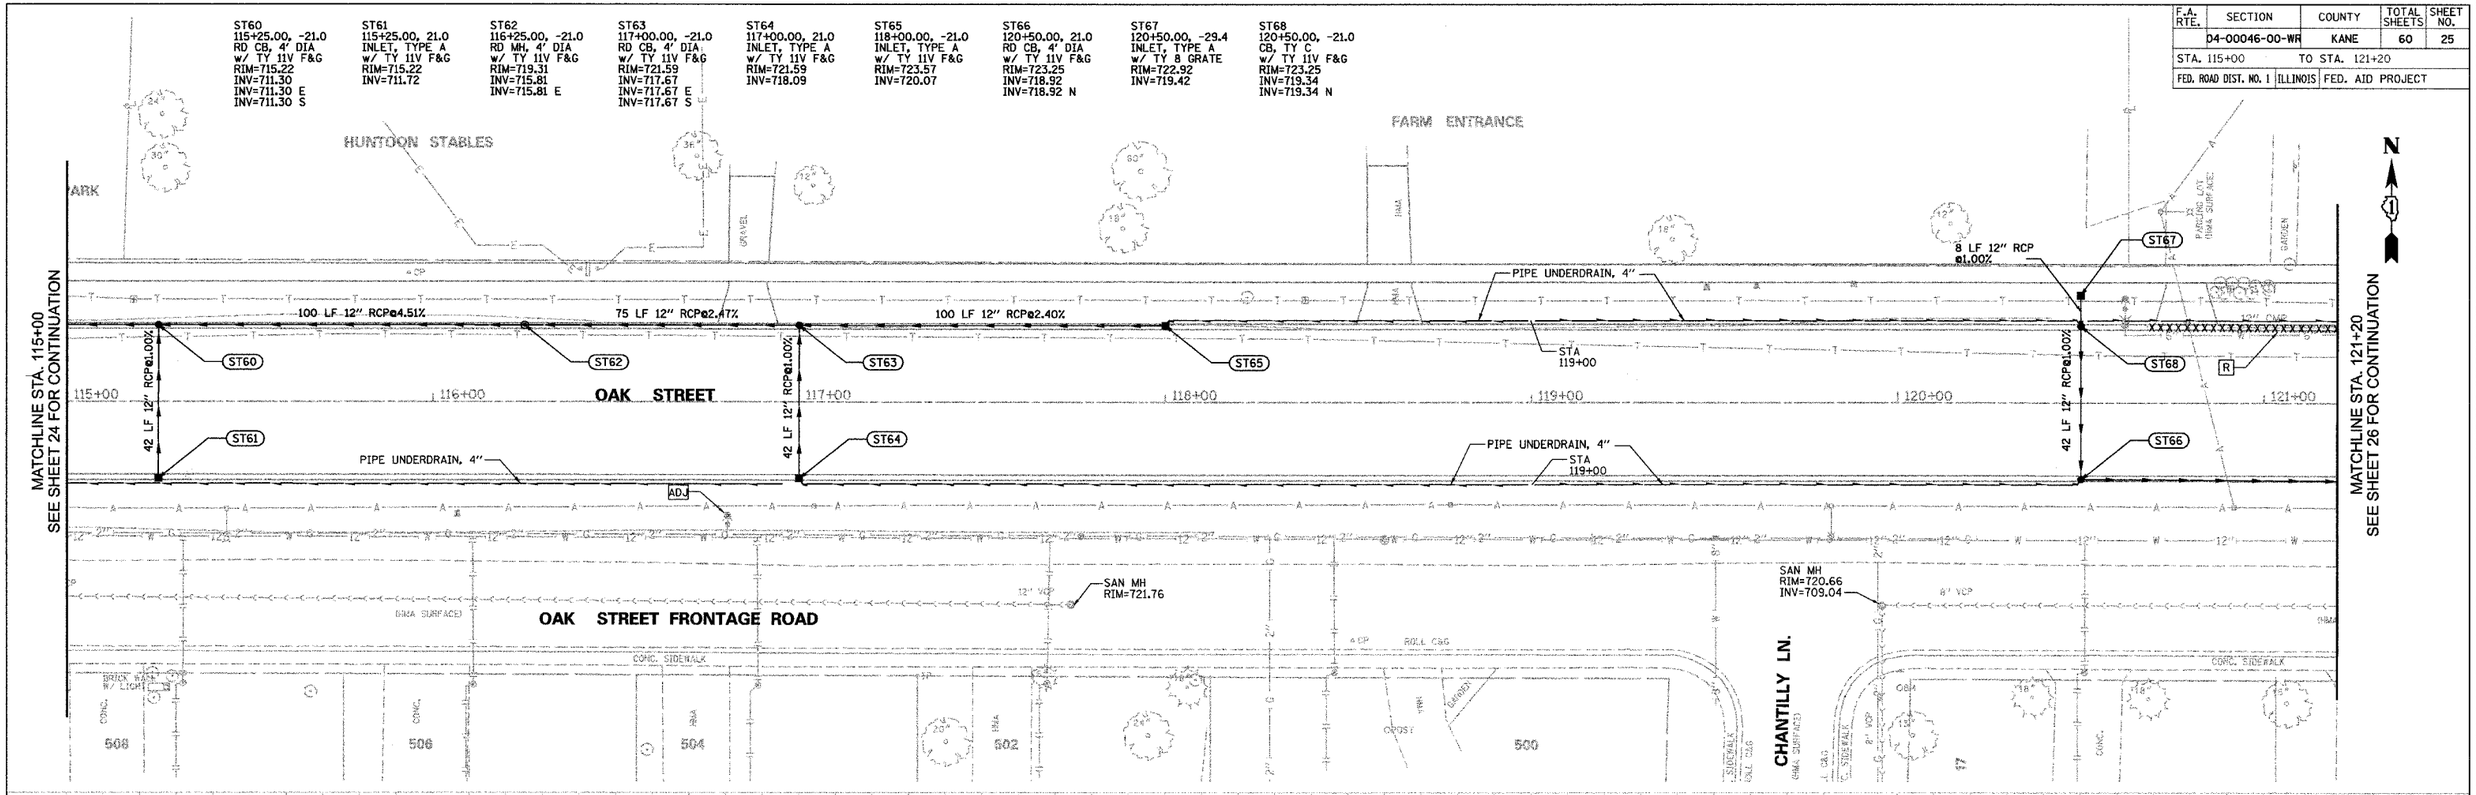

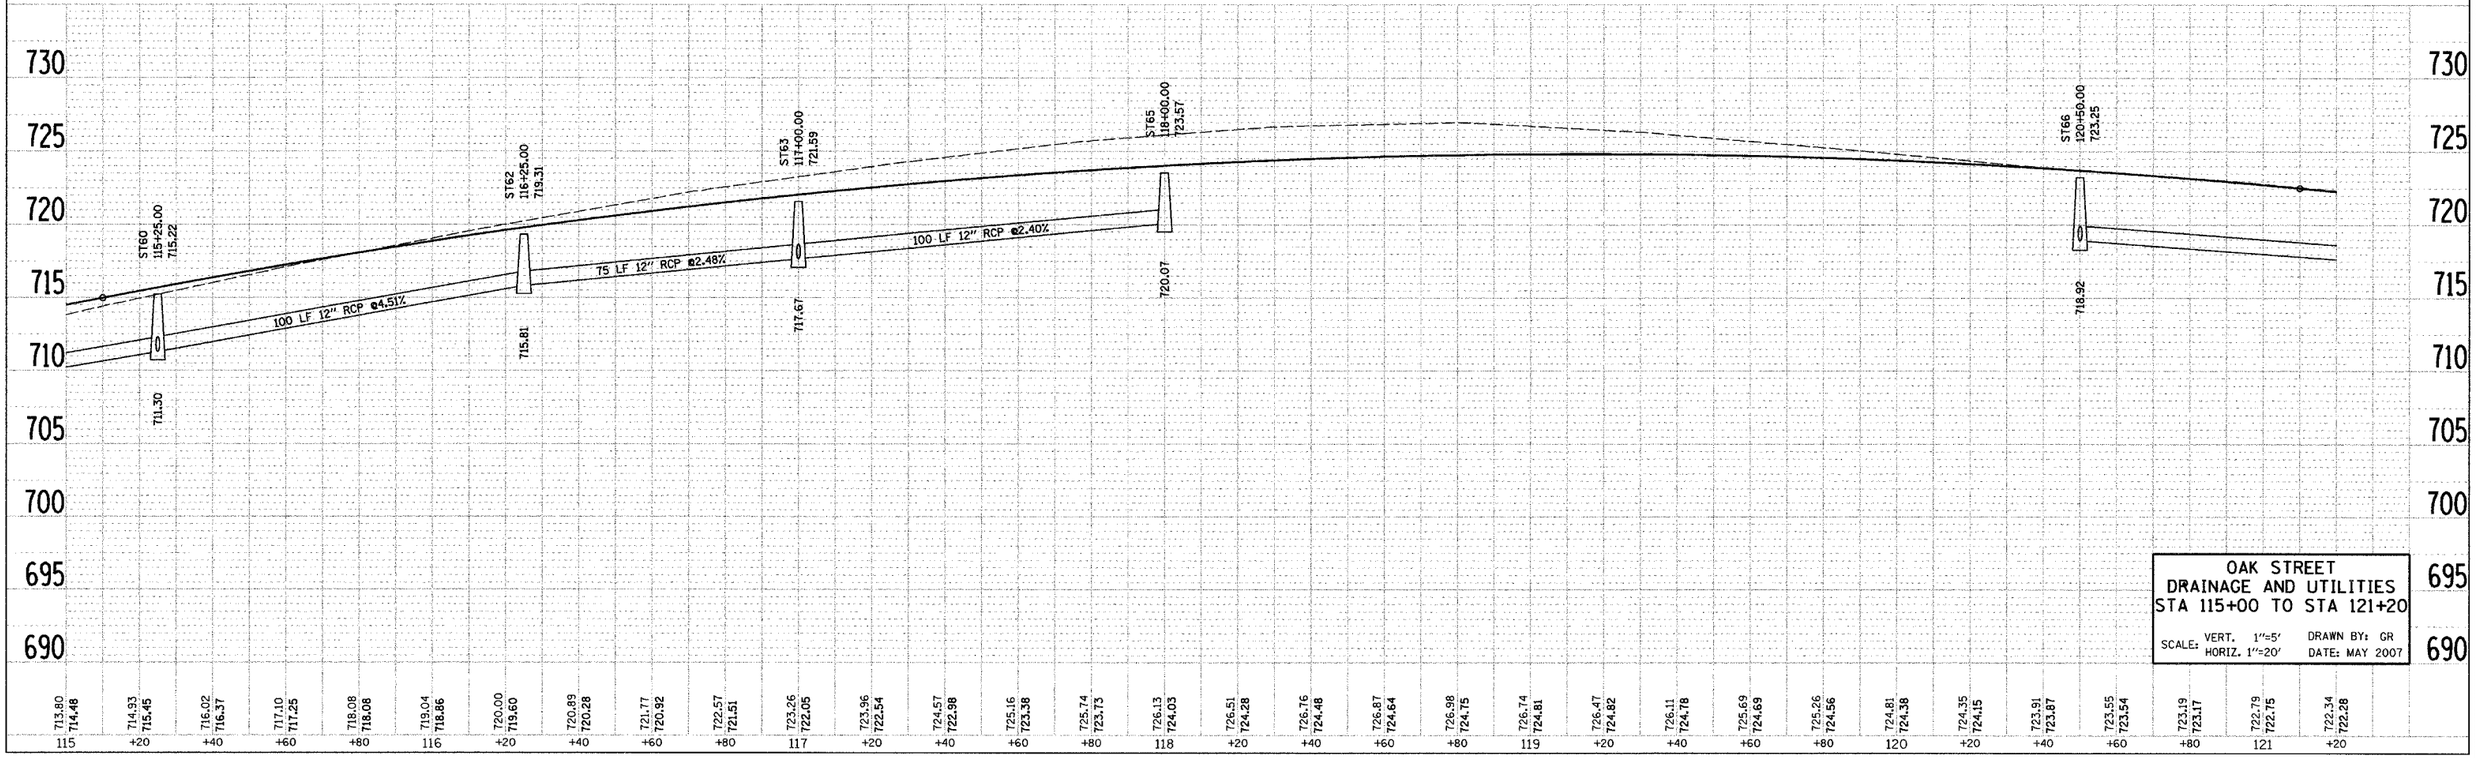

OAK STREET
DRAINAGE AND UTILITIES
STA 115+00 TO STA 121+20

SCALE: VERT. 1"=5' HORIZ. 1"=20'
DRAWN BY: GR
DATE: MAY 2007

PLAN
NOTE BOOK NO.
SURVEYED
PLOTTED
ALIGNMENT CHECKED
RT. OF WAY CHECKED
CADD FILE NAME
BY
DATE

PROFILE
NOTE BOOK NO.
SURVEYED
PLOTTED
GRADES CHECKED
B.M. NOTED
STRUCTURE NOTATNS CHKD
BY
DATE

PLOT DATE = 8/30/2007
FILE NAME = n:\dgn\na\na197\sheets\na197ud_pp05.dgn
PLOT SCALE = 1.000
USER NAME = _JUSER_