CONTRACT NO. 83975

F.A. RTE.	SECTION	COUNTY	TOTAL SHEETS	SHEET NO.
	04-00046-00-WR	KANE	59	37
STA. 96+98.05		TO STA. 99+81.13		
FED. ROAD DIST. NO. 1	ILLINOIS	FED. AID PROJECT		

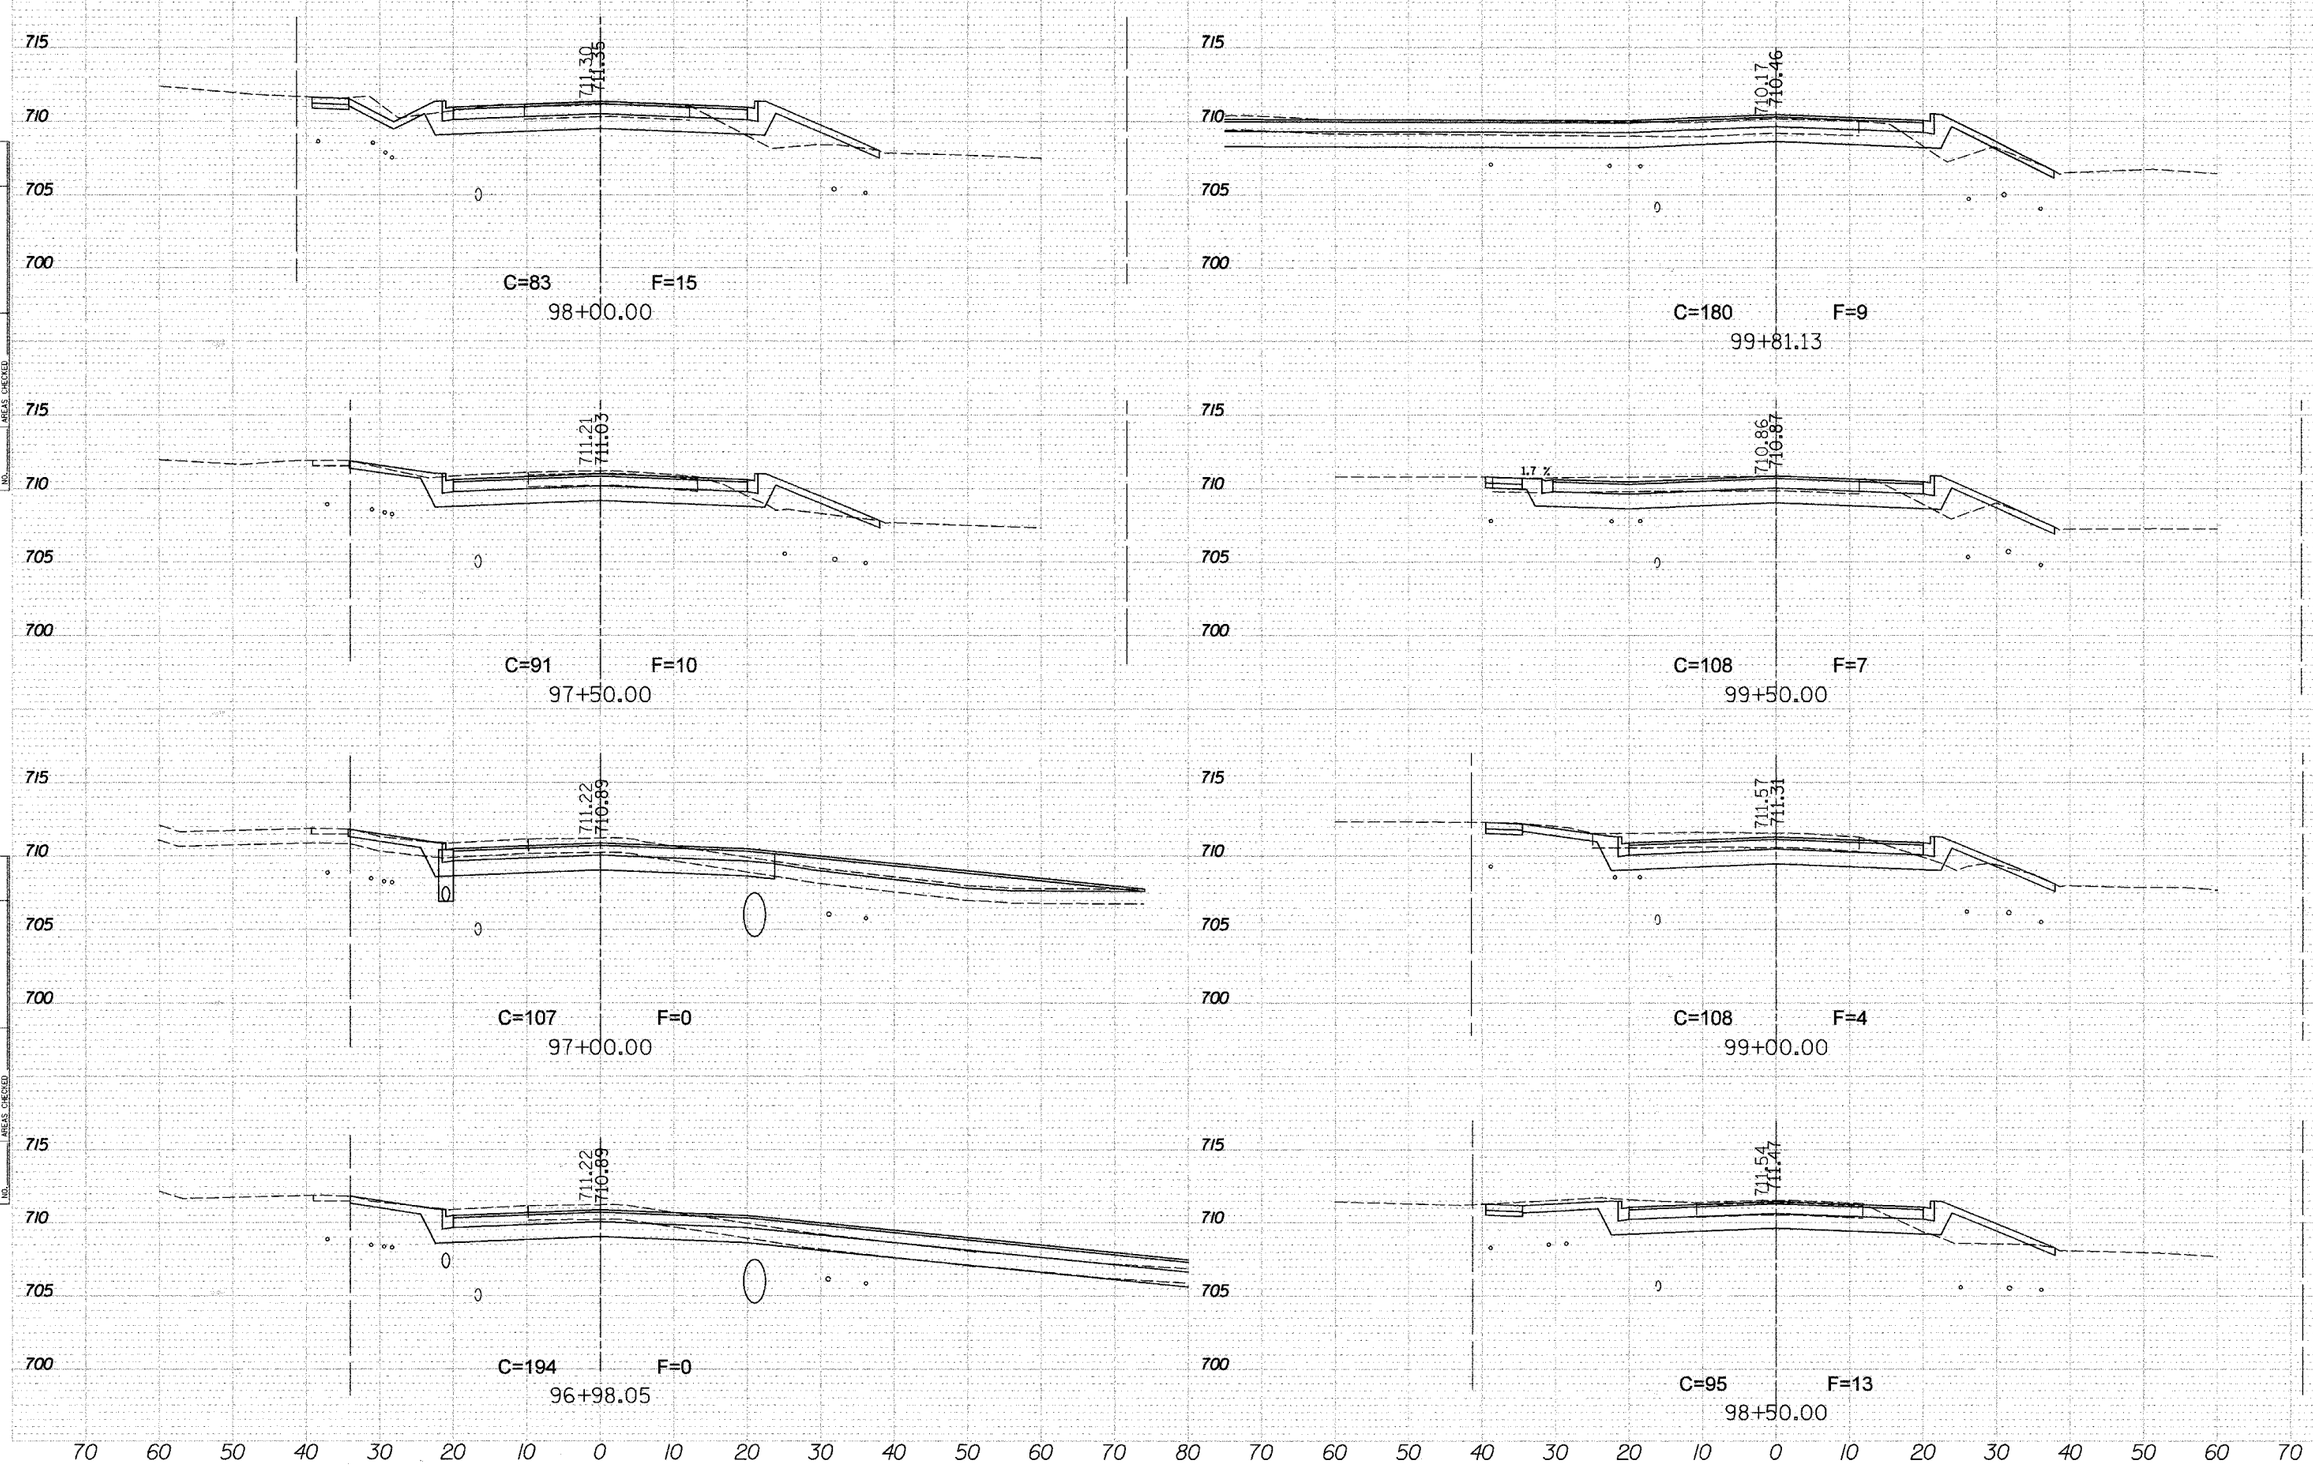

FINAL SURVEY NOTE BOOK NO. SURVEYED PLOTTED TEMPLATE AREAS AREAS CHECKED

ORIGINAL SURVEY NOTE BOOK NO. SURVEYED PLOTTED TEMPLATE AREAS AREAS CHECKED

PLOT DATE = 8/30/2007
FILE NAME = n:\dgn\na\na197\sheets\na197oak
PLOT SCALE = 10.00 ft / IN.
USER NAME = USER