CONTRACT NO. 83975

F.A. RTE.	SECTION	COUNTY	TOTAL SHEETS	SHEET NO.
	04-00046-00-WR	KANE	59	49
STA. 134+50		TO STA. 136+74.94		
FED. ROAD DIST. NO. 1	ILLINOIS	FED. AID PROJECT		

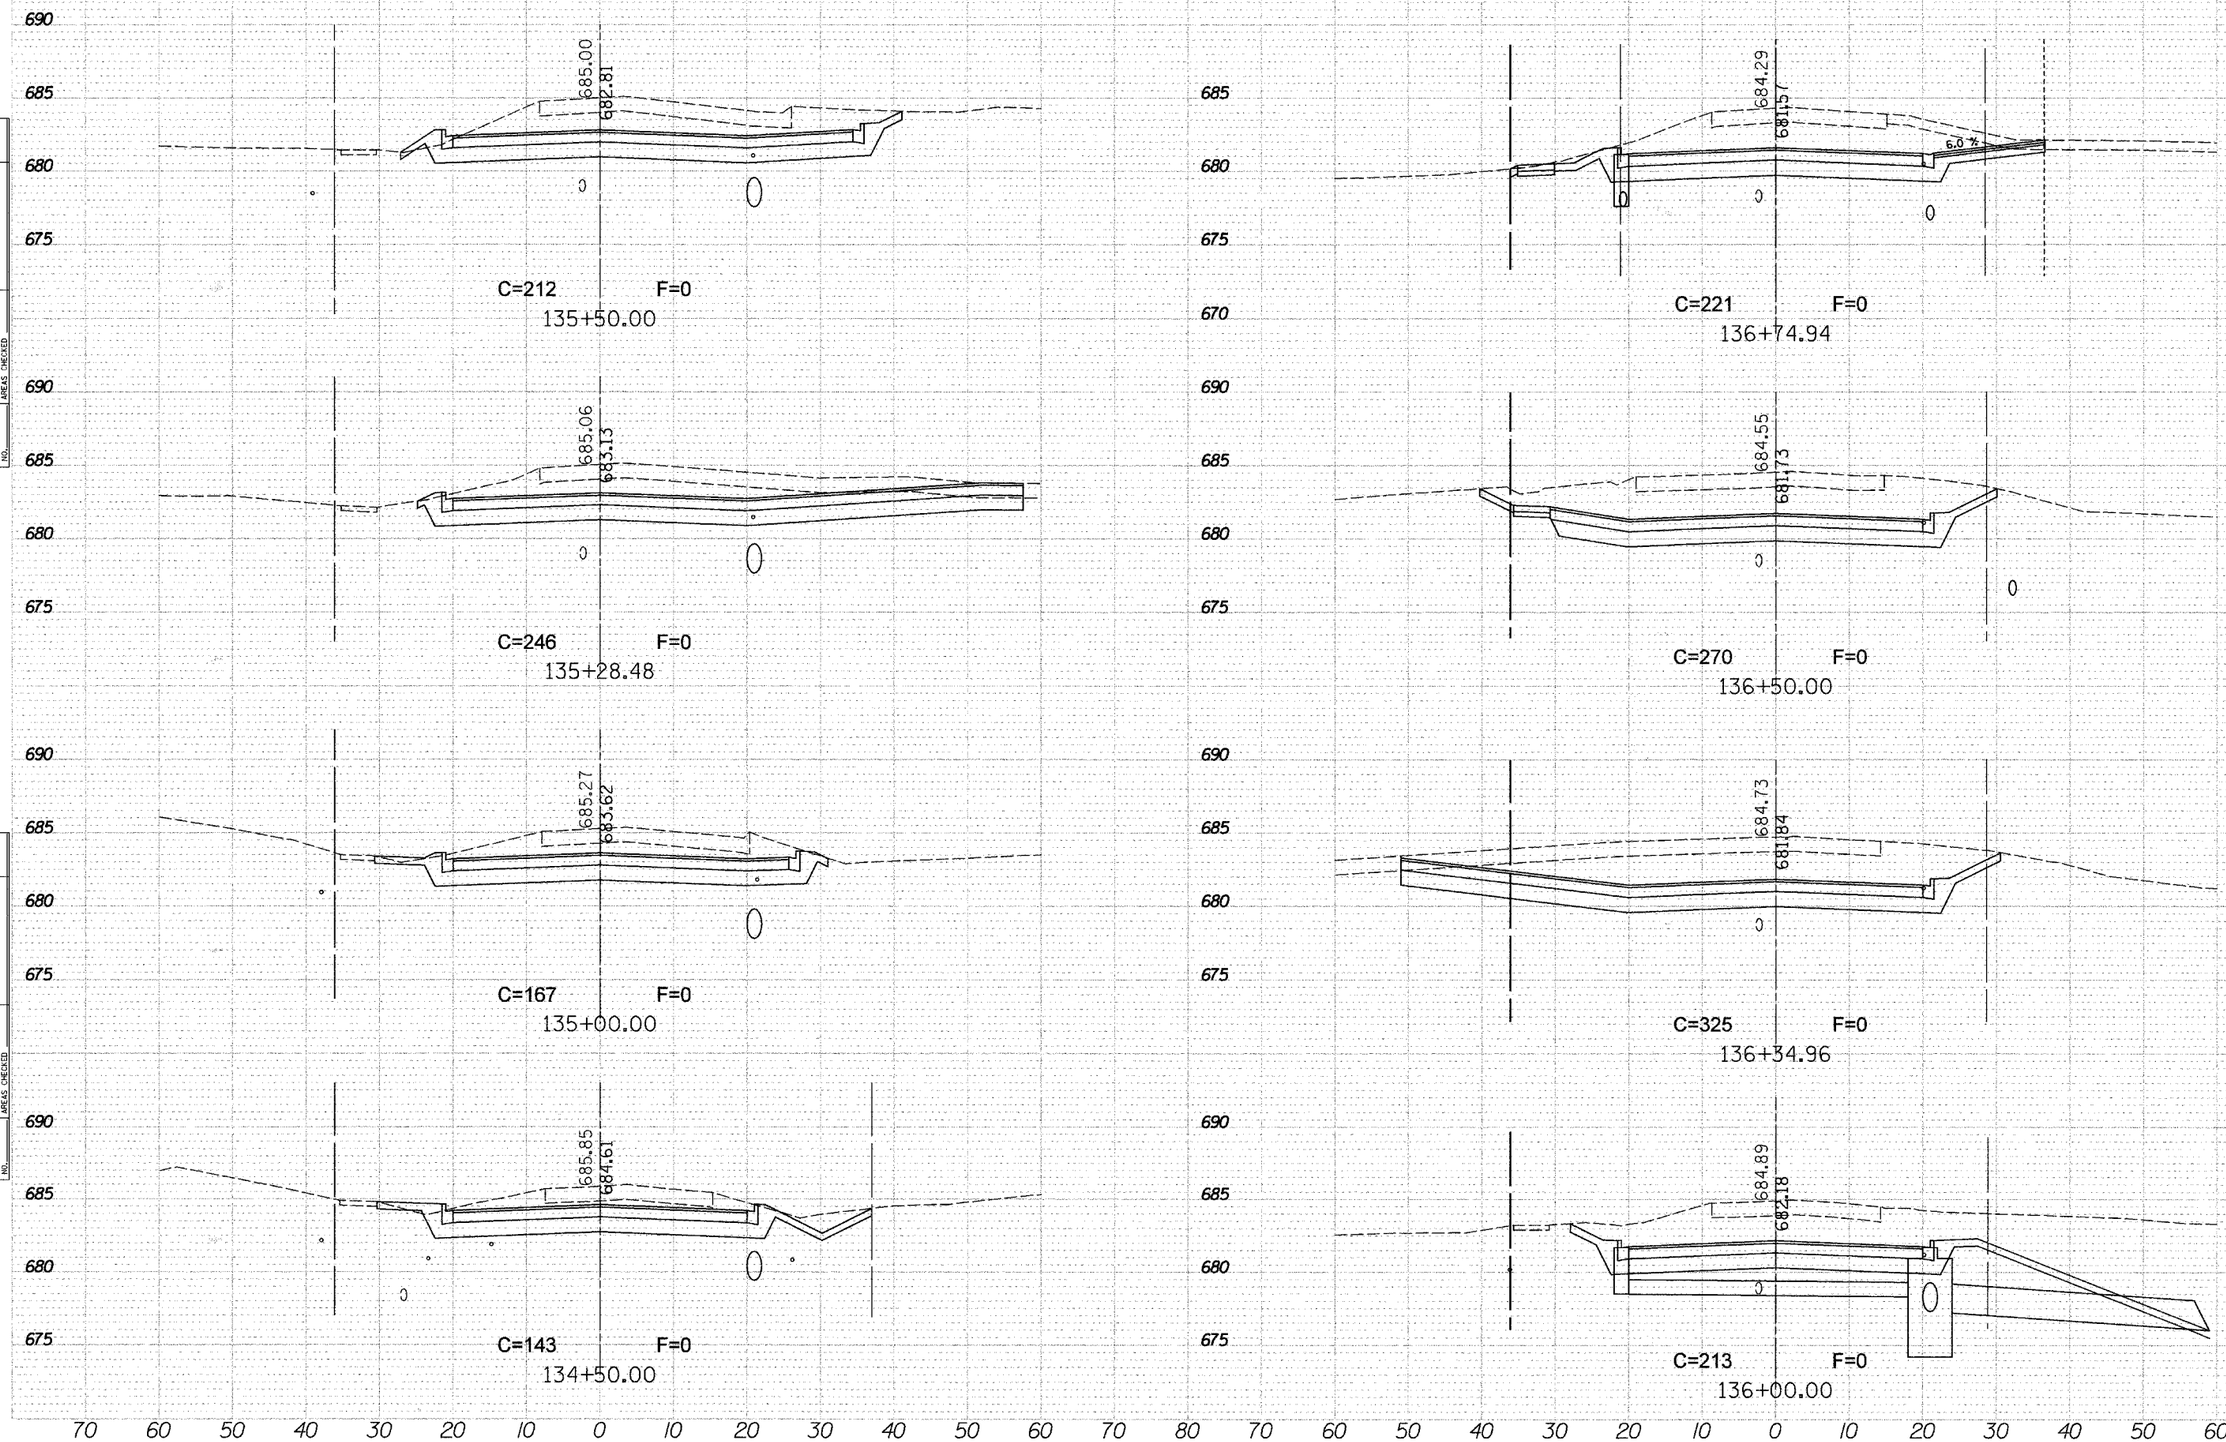

FINAL SURVEY | NOTE BOOK NO. | SURVEYED | PLOTTED | TEMPLATE | AREAS | AREAS CHECKED

ORIGINAL SURVEY | NOTE BOOK NO. | SURVEYED | PLOTTED | TEMPLATE | AREAS | AREAS CHECKED

PLOT DATE = 8/30/2007
FILE NAME = ni\dgn\na\na197\sheets\na197ocktr-ss\ocktr-ss\ocktr-ss
PLOT SCALE = 10.00 ft / IN.
USER NAME = USER.