CONTRACT NO. 87331

F.A.U RTE.	SECTION	COUNTY	TOTAL SHEETS	SHEET NO.
5355	04-00167-00-WR	DEKALB	62	47
STA. 36+50.00		TO STA. 36+51.48		
FED. ROAD DIST. NO.	ILLINOIS	FED. AID PROJECT		

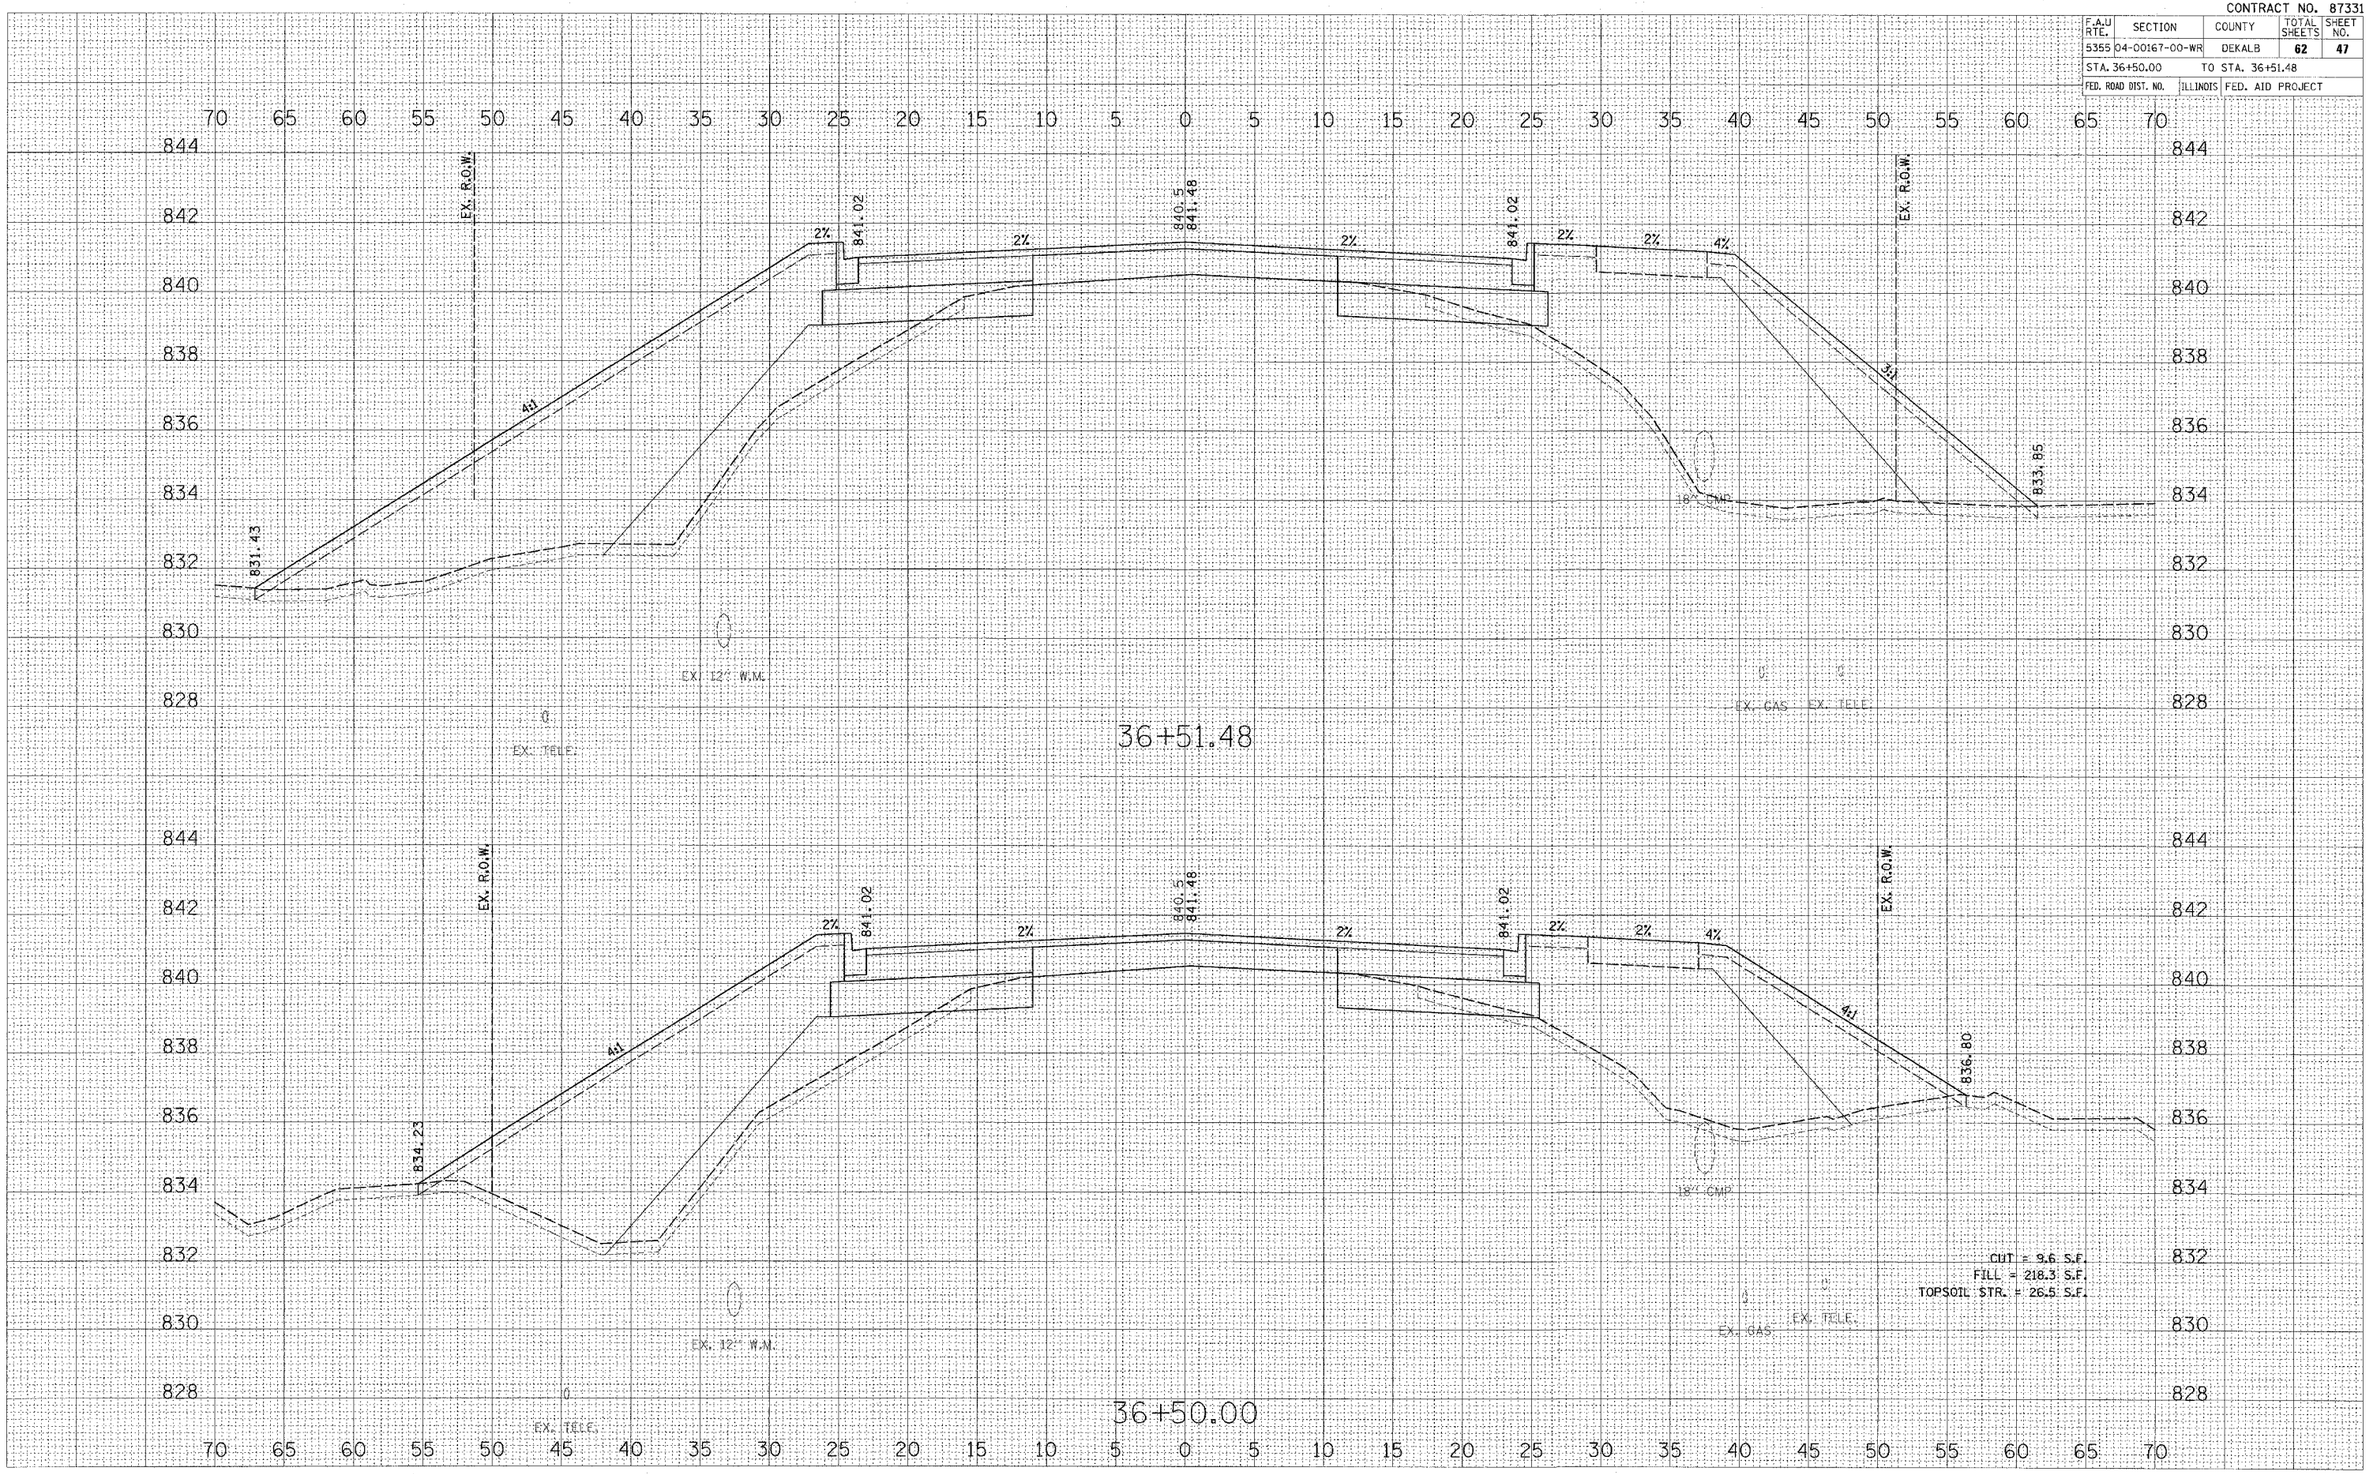

FINAL SURVEY — SURVEYED / DRAWN / TEMPLATE / AREAS / AREAS CHECKED — NOTE BOOK — NO. — BY — DATE

ORIGINAL SURVEY — SURVEYED / DRAWN / TEMPLATE / AREAS / AREAS CHECKED — NOTE BOOK — NO. — BY — DATE

PLOT DATE = 6/21/2007
FILE NAME = N:\DeKalb\157293-Bethany\Rd\Civil\Design\Sheets\Design
PLOT SCALE = 5in/ 2in
PLOT TIME =
USER NAME = JOEL