CONTRACT NO. 88798

F.A.P. RTE.	SECTION	COUNTY	TOTAL SHEETS	SHEET NO.
310	(101BY) BR	*	97	90
STA. 76+00.00 TO STA. 77+50.00				
FED. ROAD DIST. NO.	ILLINOIS	FED. AID PROJECT		

* WARREN COUNTIES

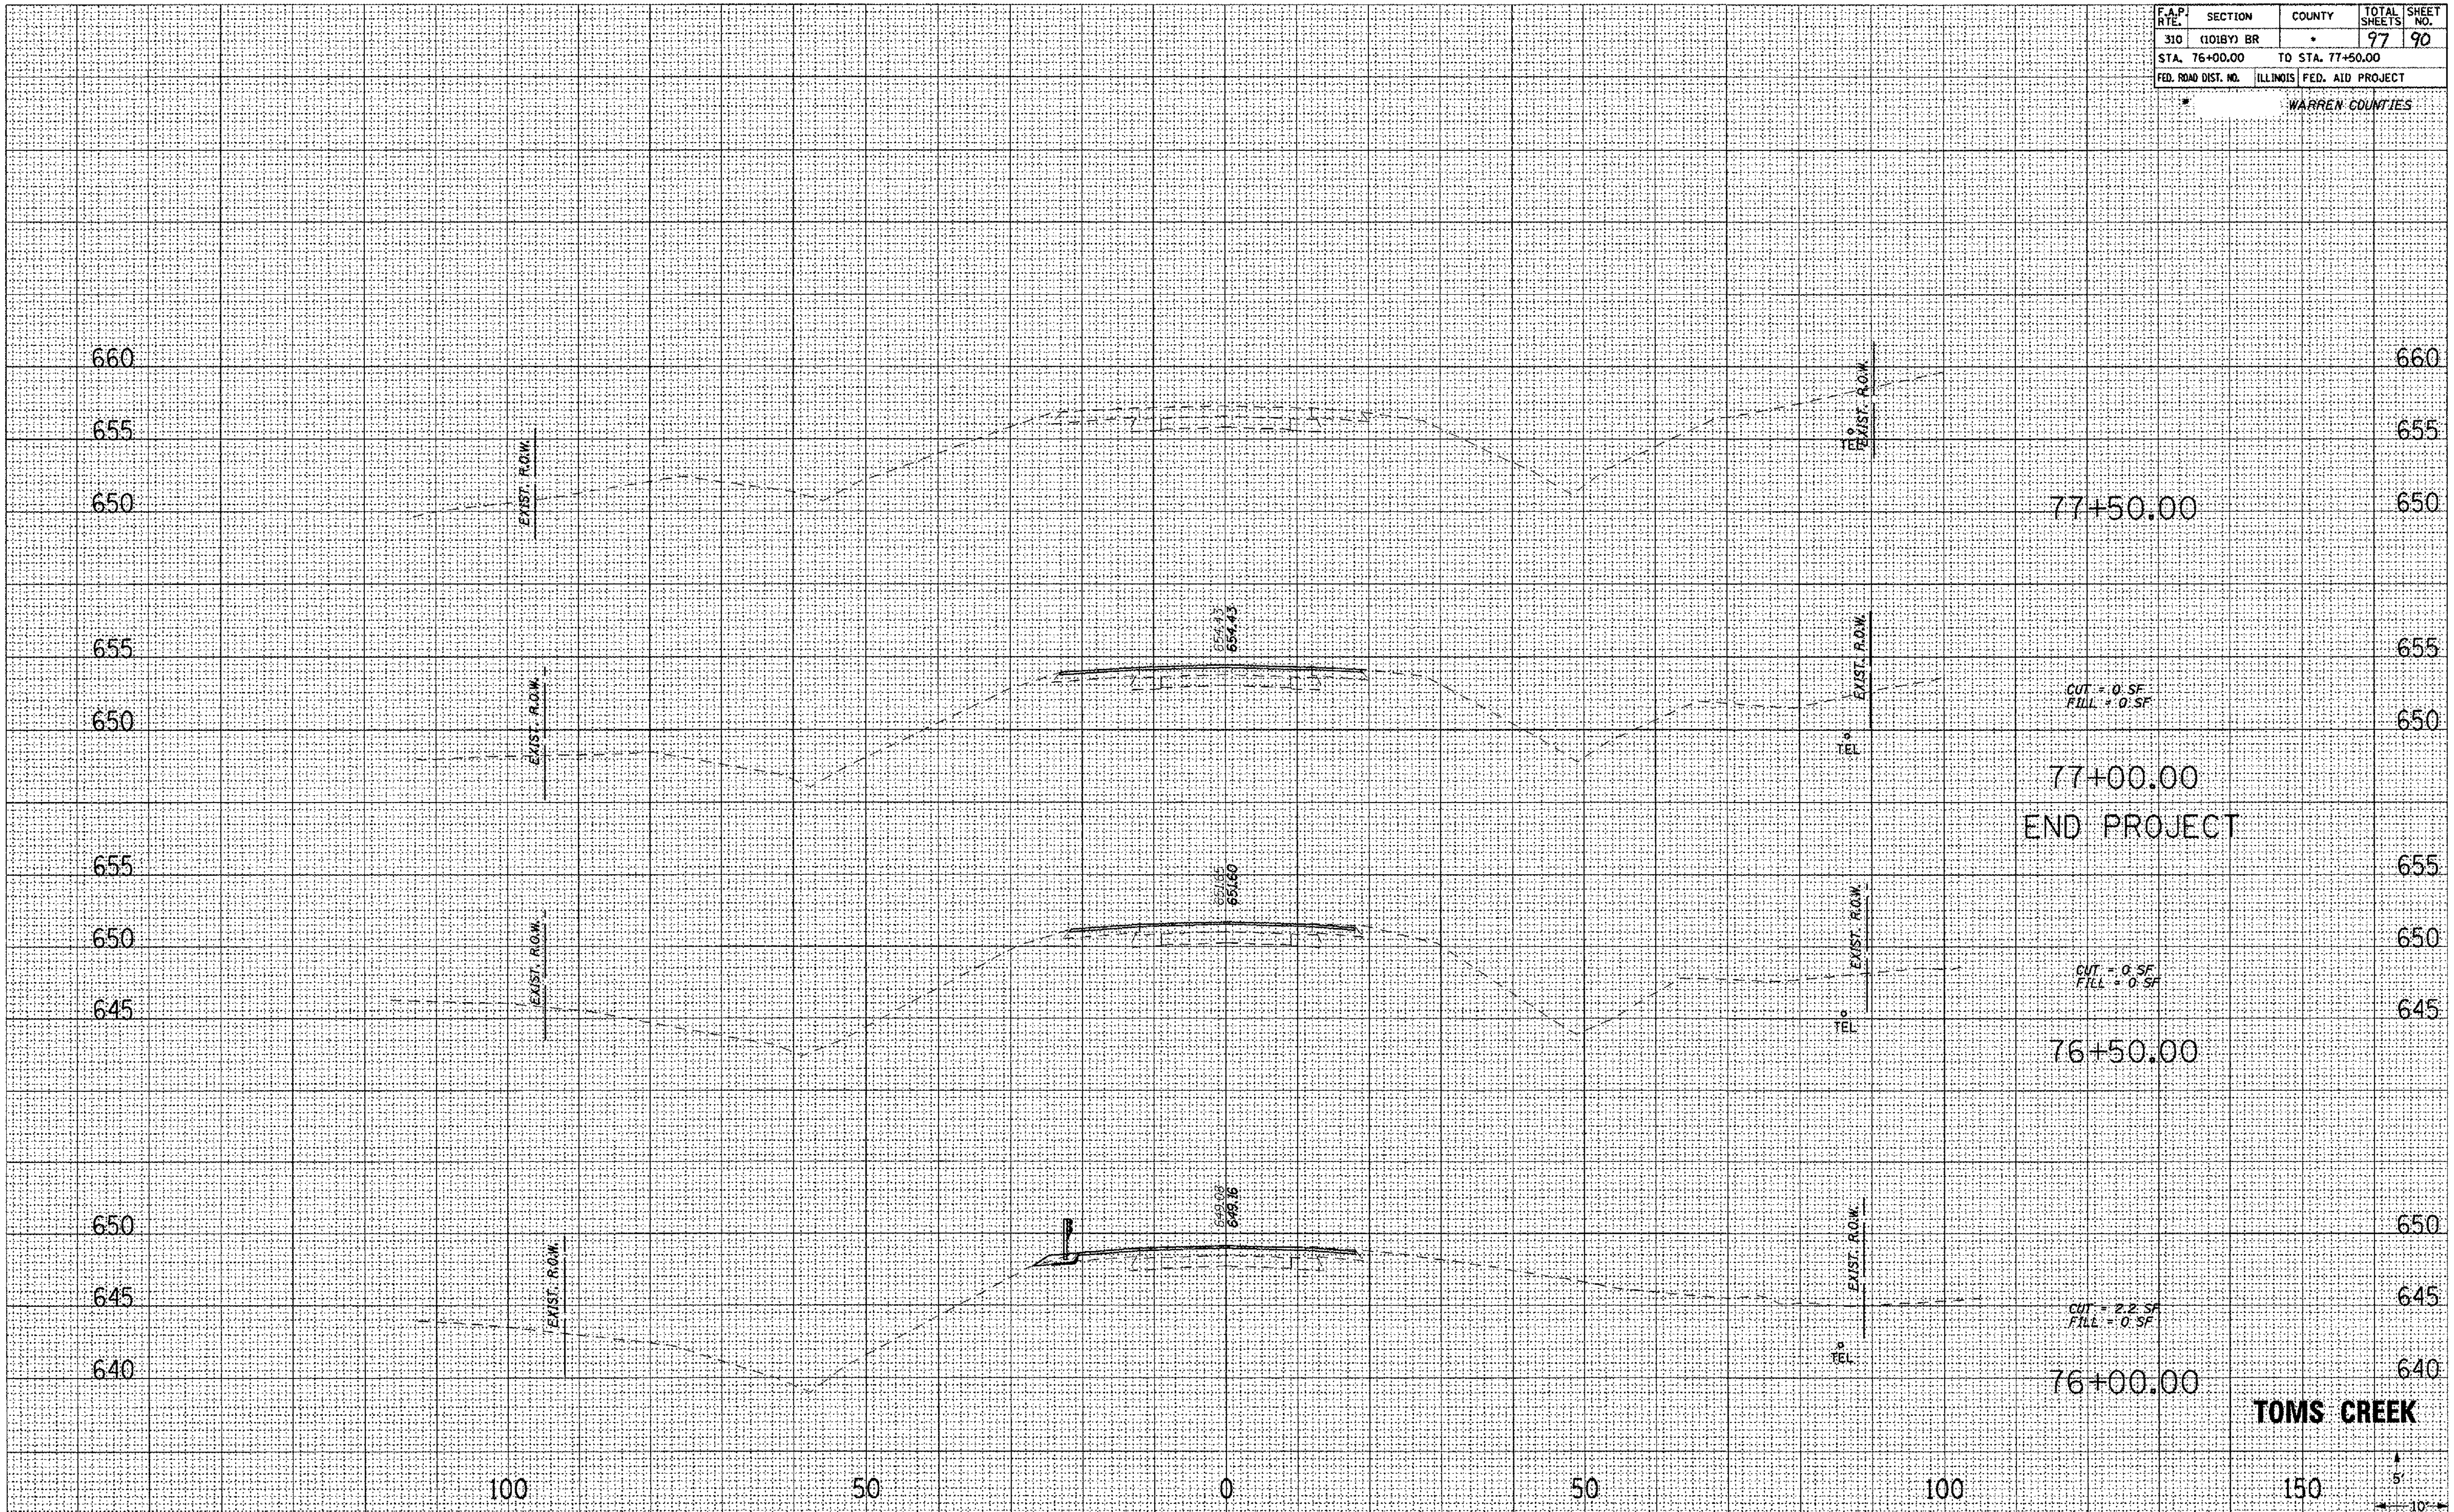

TOMS CREEK

FINAL SURVEY	BY	DATE
NOTE BOOK NO.		
SURVEYED		
PLOTTED		
TEMPLATE		
AREAS		
AREAS CHECKED		

ORIGINAL SURVEY	BY	DATE
NOTE BOOK NO.		
SURVEYED		
PLOTTED		
TEMPLATE		
AREAS		
AREAS CHECKED		