Contract No. 88799

F.A. RTE.	SECTION	COUNTY	TOTAL SHEETS	SHEET NO.
315	(108B)BR. BR-1	McDonough	80	37

STA. 63+00 TO STA. 74+00

FED. ROAD DIST. NO. 7 | ILLINOIS | FED. AID PROJECT

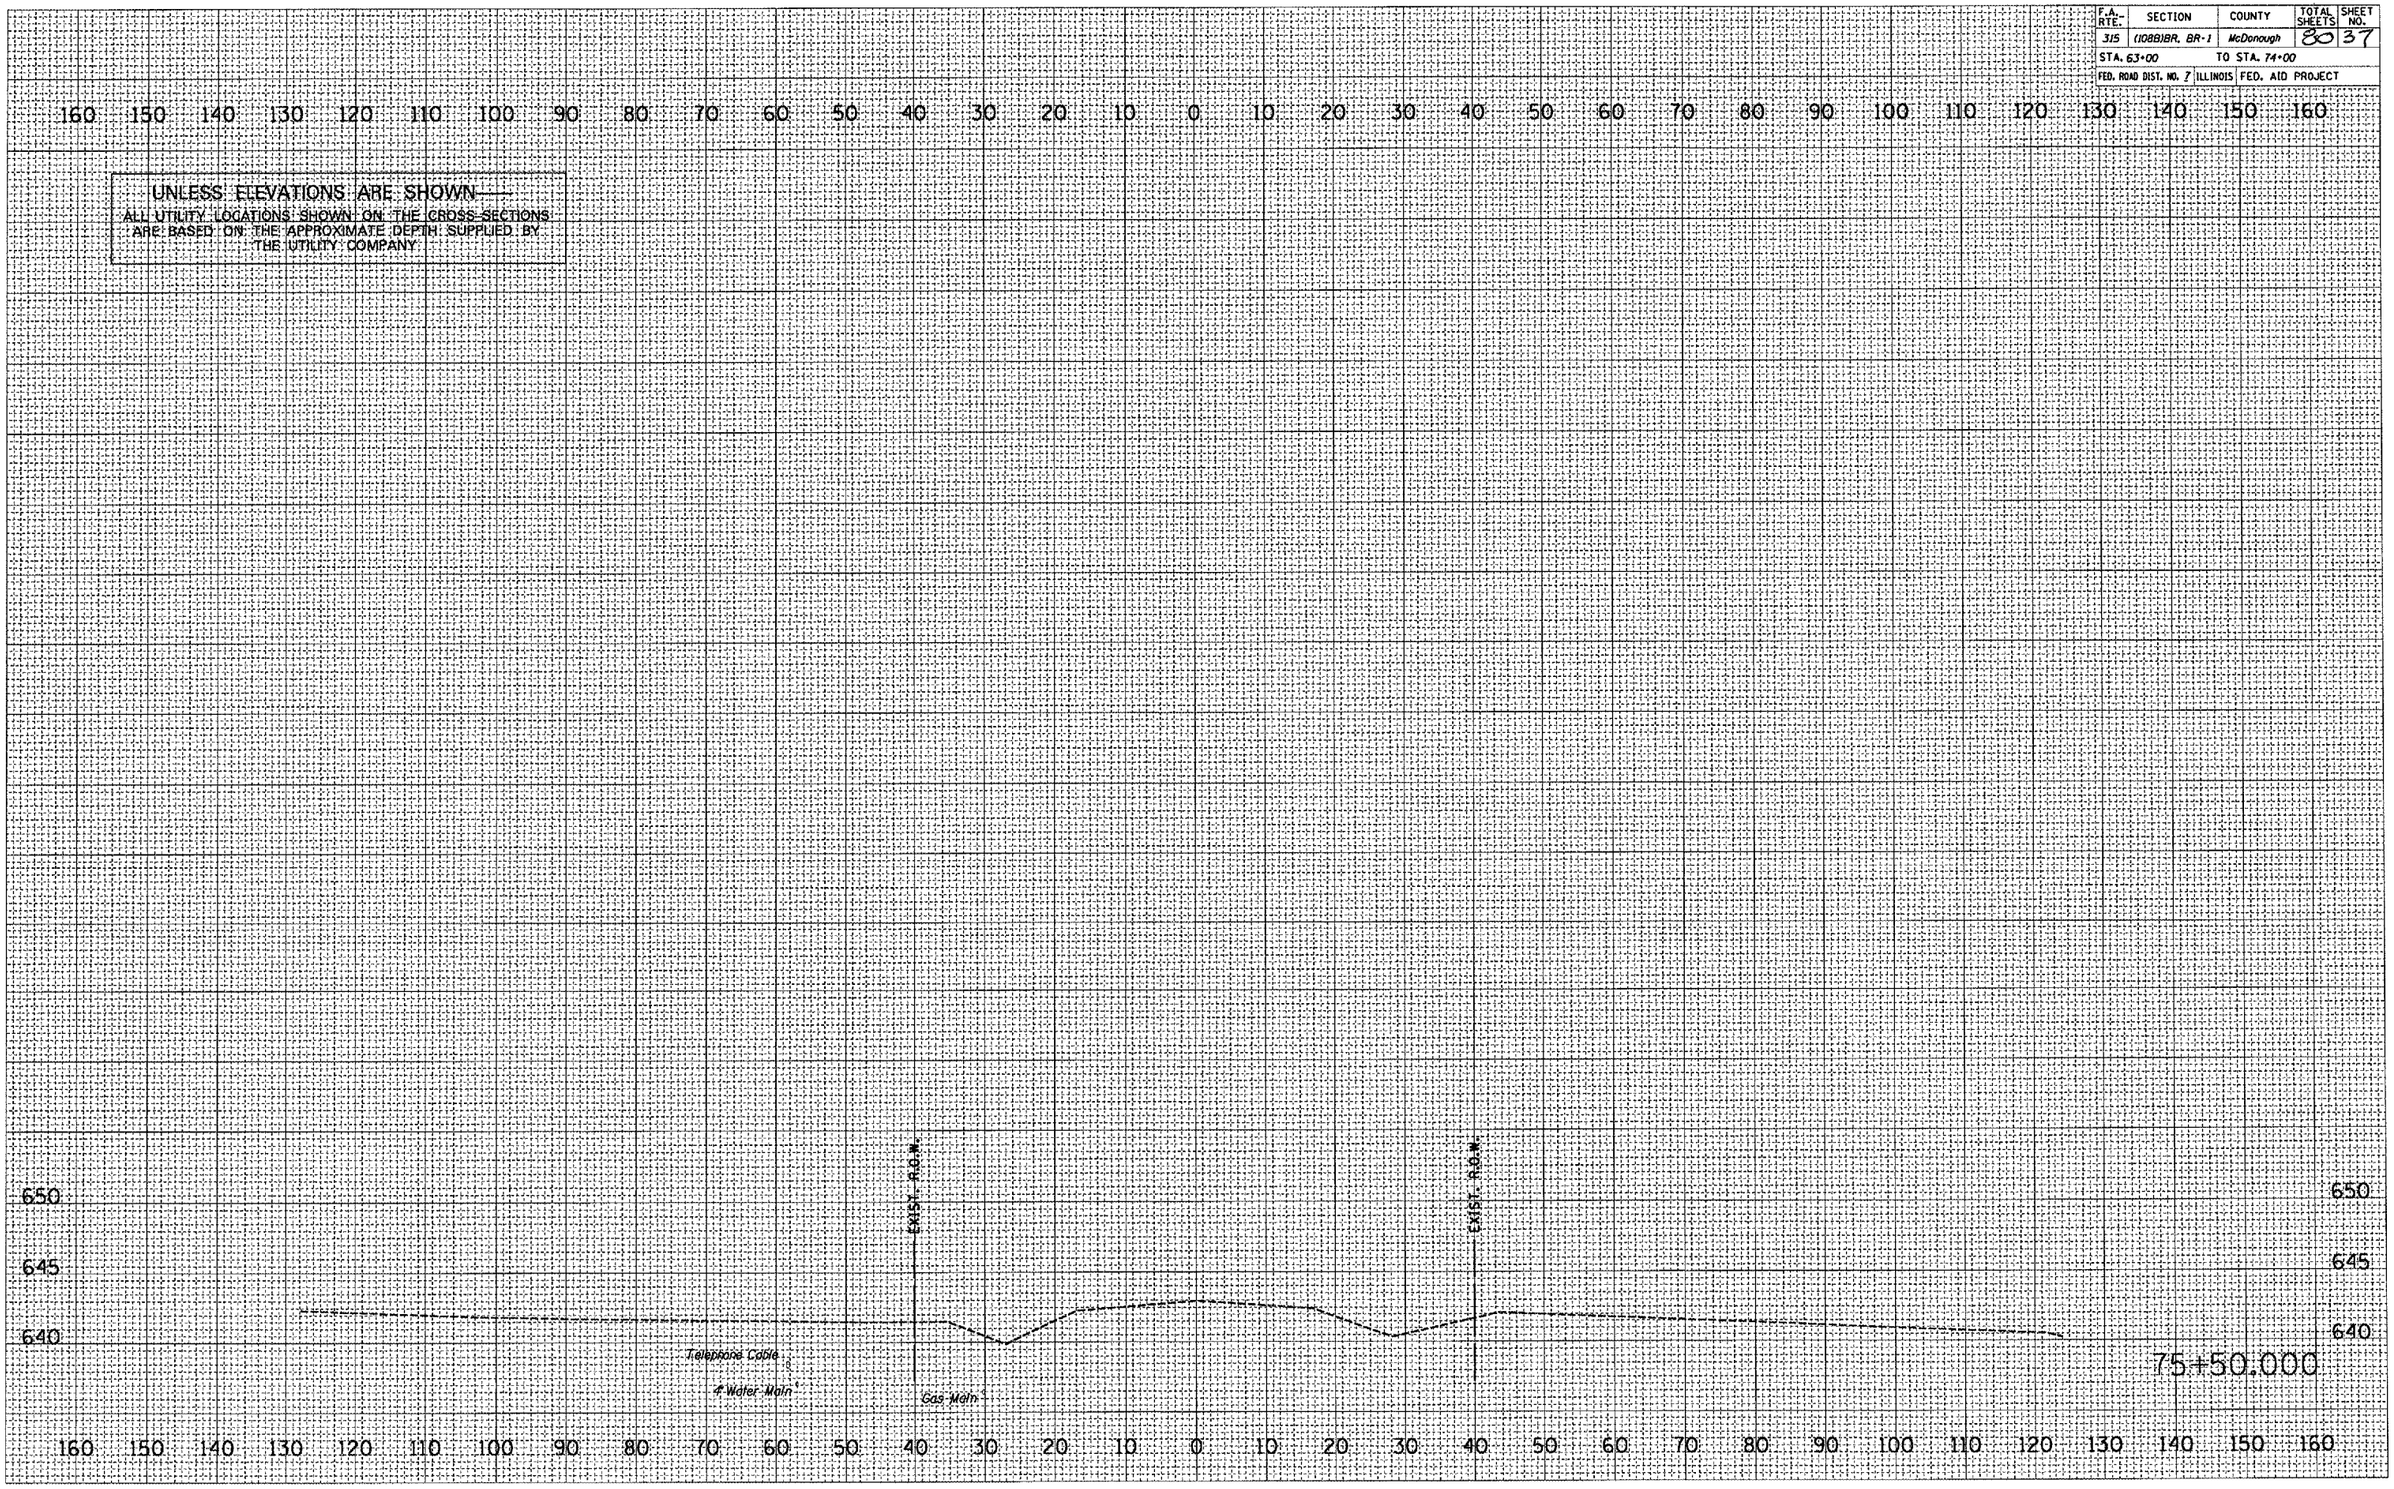

FINAL SURVEY		BY	DATE
NOTE BOOK	SURVEYED		
	PLOTTED		
	TEMPLATE		
	AREAS		
	AREAS CHECKED		
NO.			

ORIGINAL SURVEY		BY	DATE
NOTE BOOK	SURVEYED		
	PLOTTED		
	TEMPLATE		
	AREAS		
	AREAS CHECKED		
NO.			

PLOT DATE = 9/23/2007
FILE NAME = c:\projects\temp\30\sashee1.dgn
PLOT SCALE = 2.8572 ' / IN.
USER NAME = everadi