CONTRACT NO. 90919

F.A.S. RTE.	SECTION	COUNTY	TOTAL SHEETS	SHEET NO.
1513	5BR-1	CHAMPAIGN	38	38
STA. 20+00	TO STA. 21+00			
FED. ROAD DIST. NO. 5	ILLINOIS	FED. AID PROJECT		

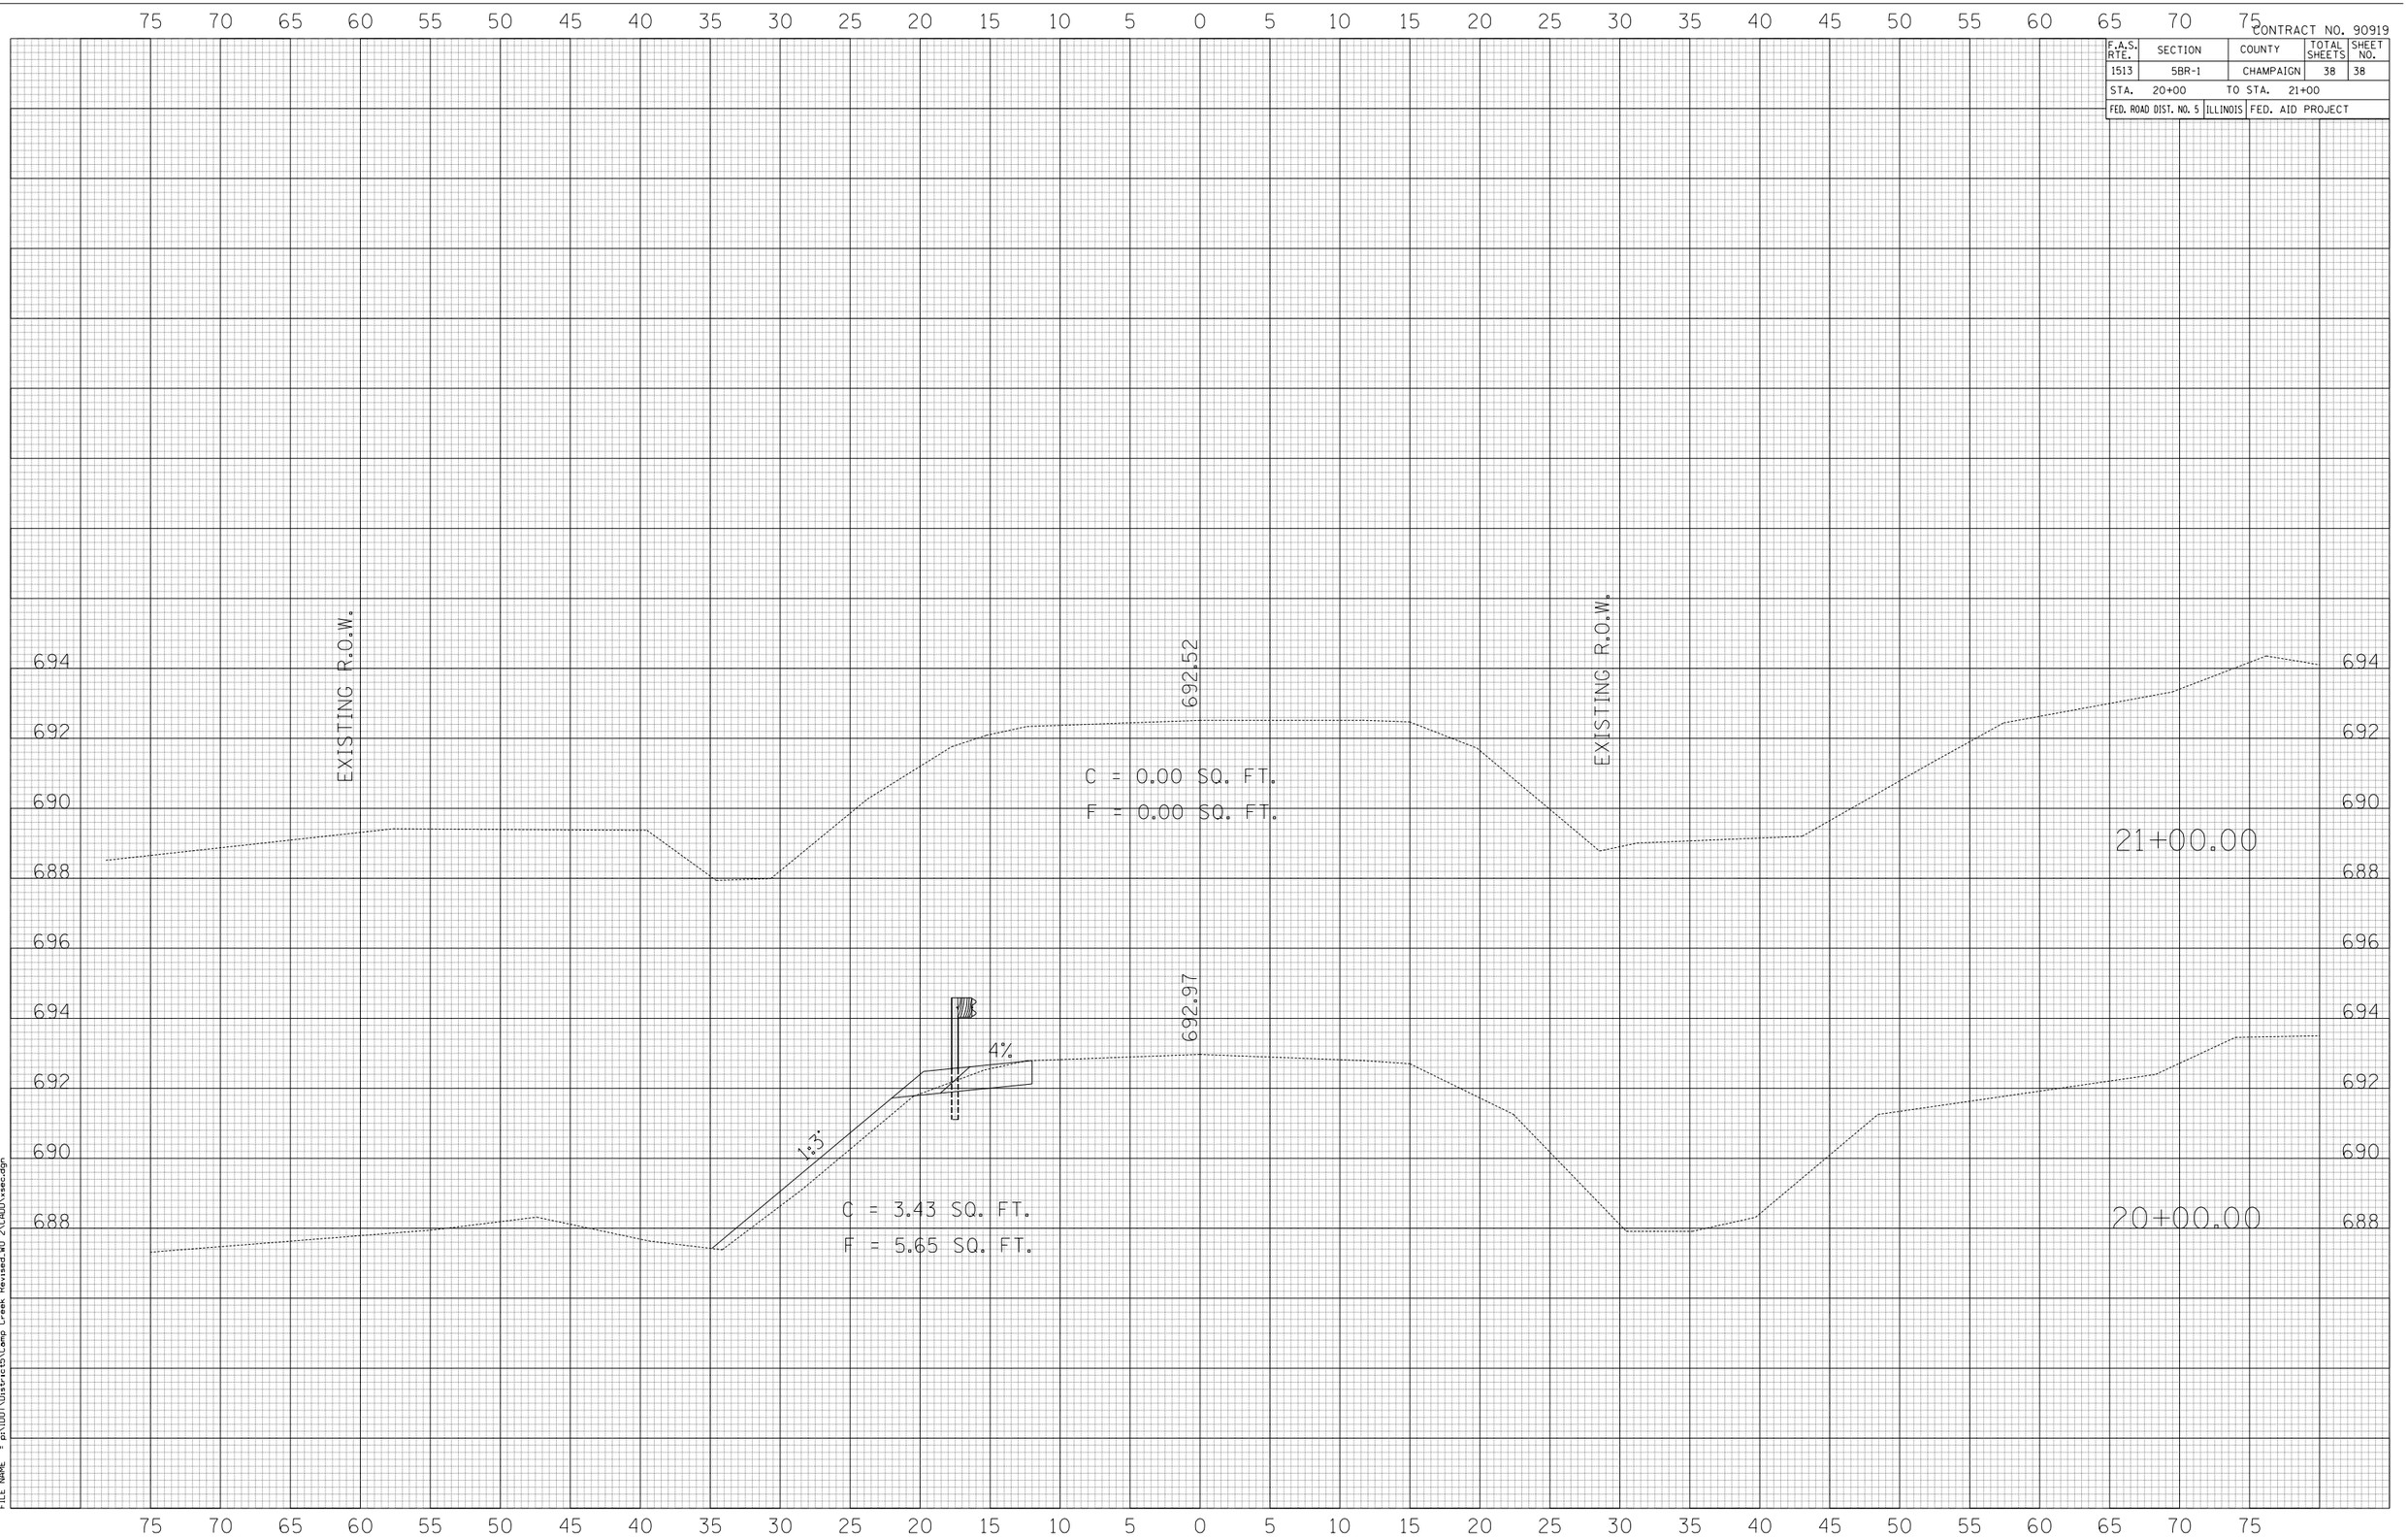

FINAL SURVEY | NOTE BOOK NO. | SURVEYED | PLOTTED | TEMPLATE | AREAS | AREAS CHECKED | BY | DATE

ORIGINAL SURVEY | NOTE BOOK NO. | SURVEYED | PLOTTED | TEMPLATE | AREAS | AREAS CHECKED | BY | DATE

TUG PROJ.# 3106078-02
PLOT DATE = 7/20/2007 8:31:19 AM
FILE NAME = p:\IDOT\District5\Camp Creek Revised.WD 2\CADD\xsec.dgn

THE UPCHURCH GROUP, INC.

CROSS SECTIONS