F.A.U. RTE.	SECTION	COUNTY	TOTAL SHEETS	SHEET NO.
	05-00054-00-WR	MADISON	110	35
FED. ROAD DIST. NO.	ILLINOIS	FED. AID PROJECT		

CONTRACT NO. 97320

FINAL SURVEY	DATE
SURVEYED	
PLOTTED	
NOTE BOOK	BY
TEMPLATE	
AREAS	
AREAS CHECKED	
NO.	

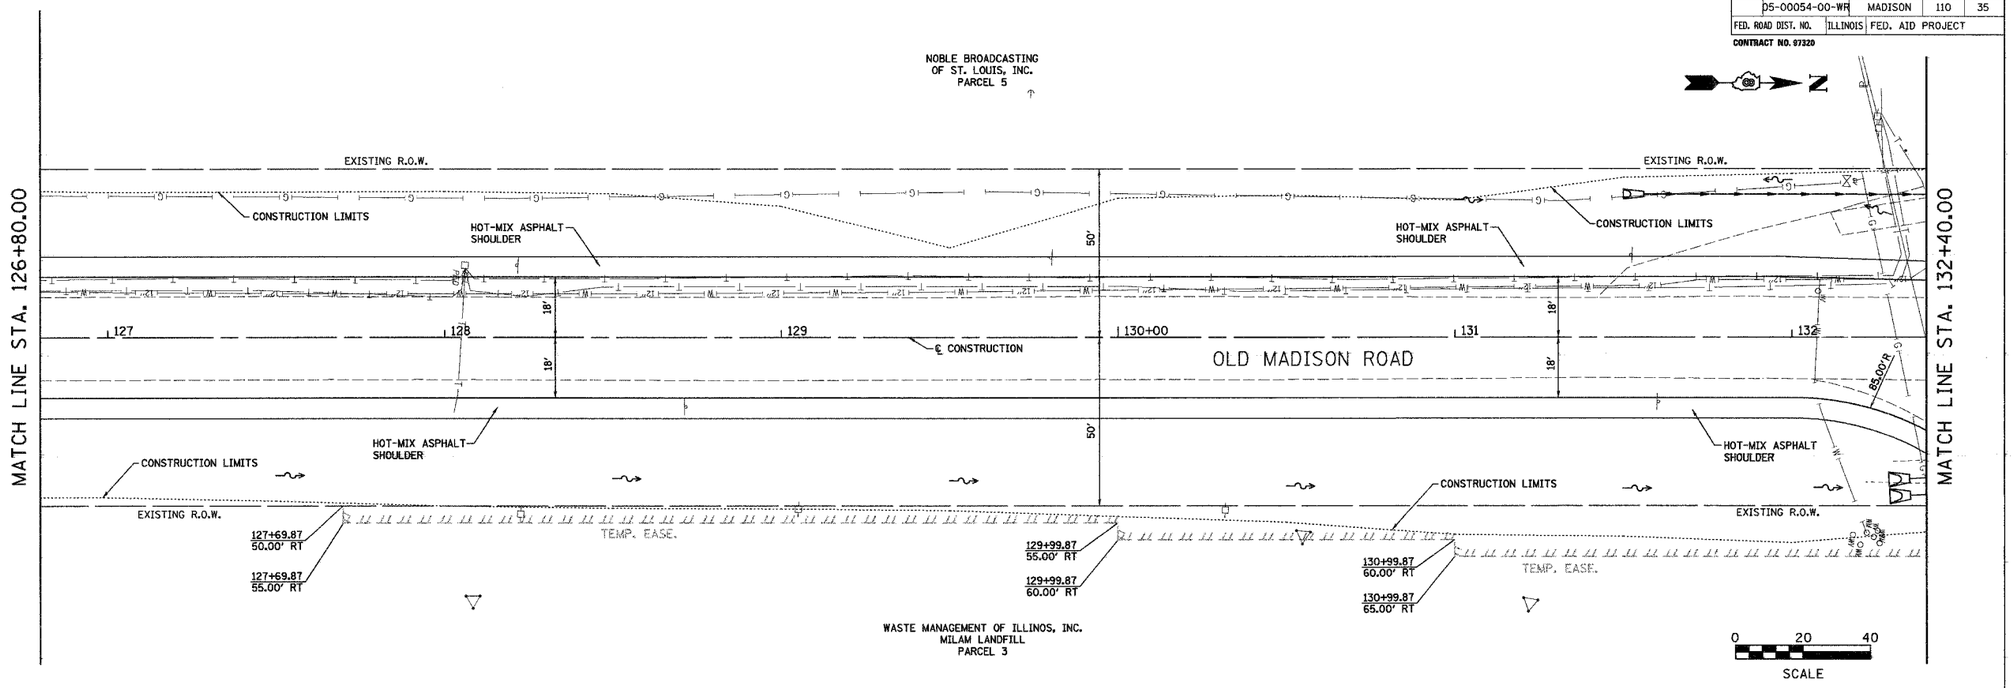

ORIGINAL SURVEY	DATE
SURVEYED	
PLOTTED	
NOTE BOOK	BY
TEMPLATE	
AREAS	
AREAS CHECKED	
NO.	

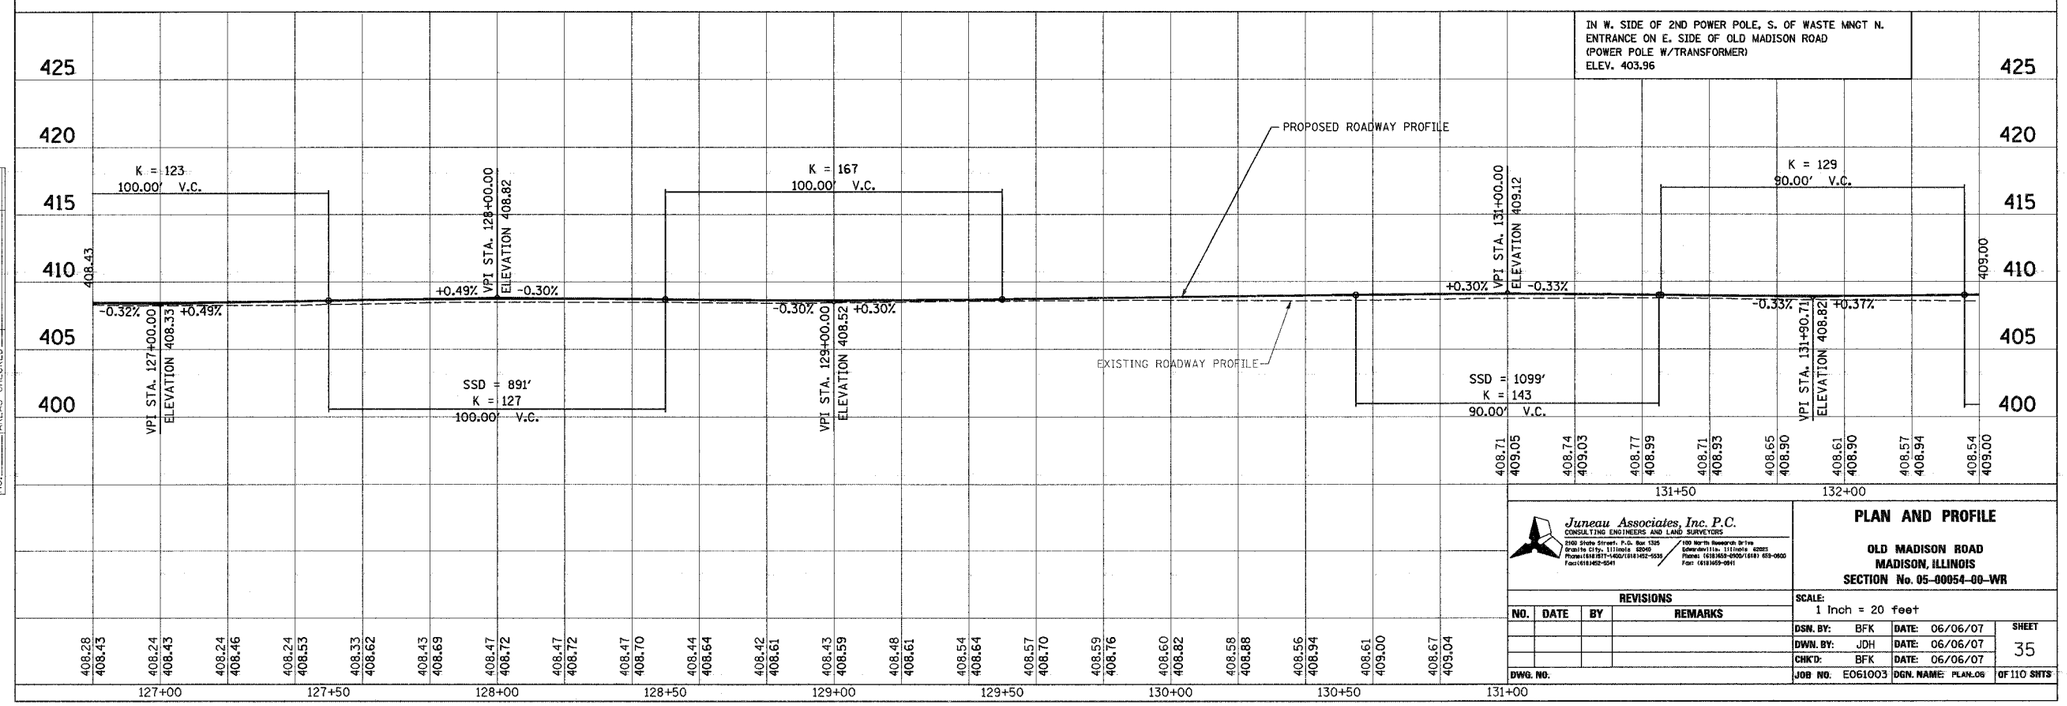

Juneau Associates, Inc. P.C.
CONSULTING ENGINEERS AND LAND SURVEYORS
2160 State Street, P.O. Box 1305, Granite City, Illinois 62040
Phone:(618)877-1400/(314)432-1535 Fax:(618)452-1541
100 North Research Drive, Edwardsville, Illinois 62025
Phone: (618)659-0900/(618) 659-0600 Fax: (618)659-0941

PLAN AND PROFILE

OLD MADISON ROAD
MADISON, ILLINOIS
SECTION No. 05-00054-00-WR

REVISIONS				SCALE: 1 Inch = 20 feet			
NO.	DATE	BY	REMARKS	DSN. BY: BFK	DATE: 06/06/07	SHEET	
				DWN. BY: JDH	DATE: 06/06/07	35	
				CHK'D: BFK	DATE: 06/06/07		
DWG. NO.				JOB NO. E061003	DGN. NAME: PLAN_05	OF 110 SHTS	