F.A.U. RTE.	SECTION	COUNTY	TOTAL SHEETS	SHEET NO.
	05-00054-00-WR	MADISON	110	43
FED. ROAD DIST. NO.	ILLINOIS	FED. AID PROJECT		

CONTRACT NO. 97320

FINAL SURVEY — NOTE BOOK — SURVEYED — PLOTTED — TEMPLATE — AREAS — AREAS CHECKED — NO. — BY — DATE

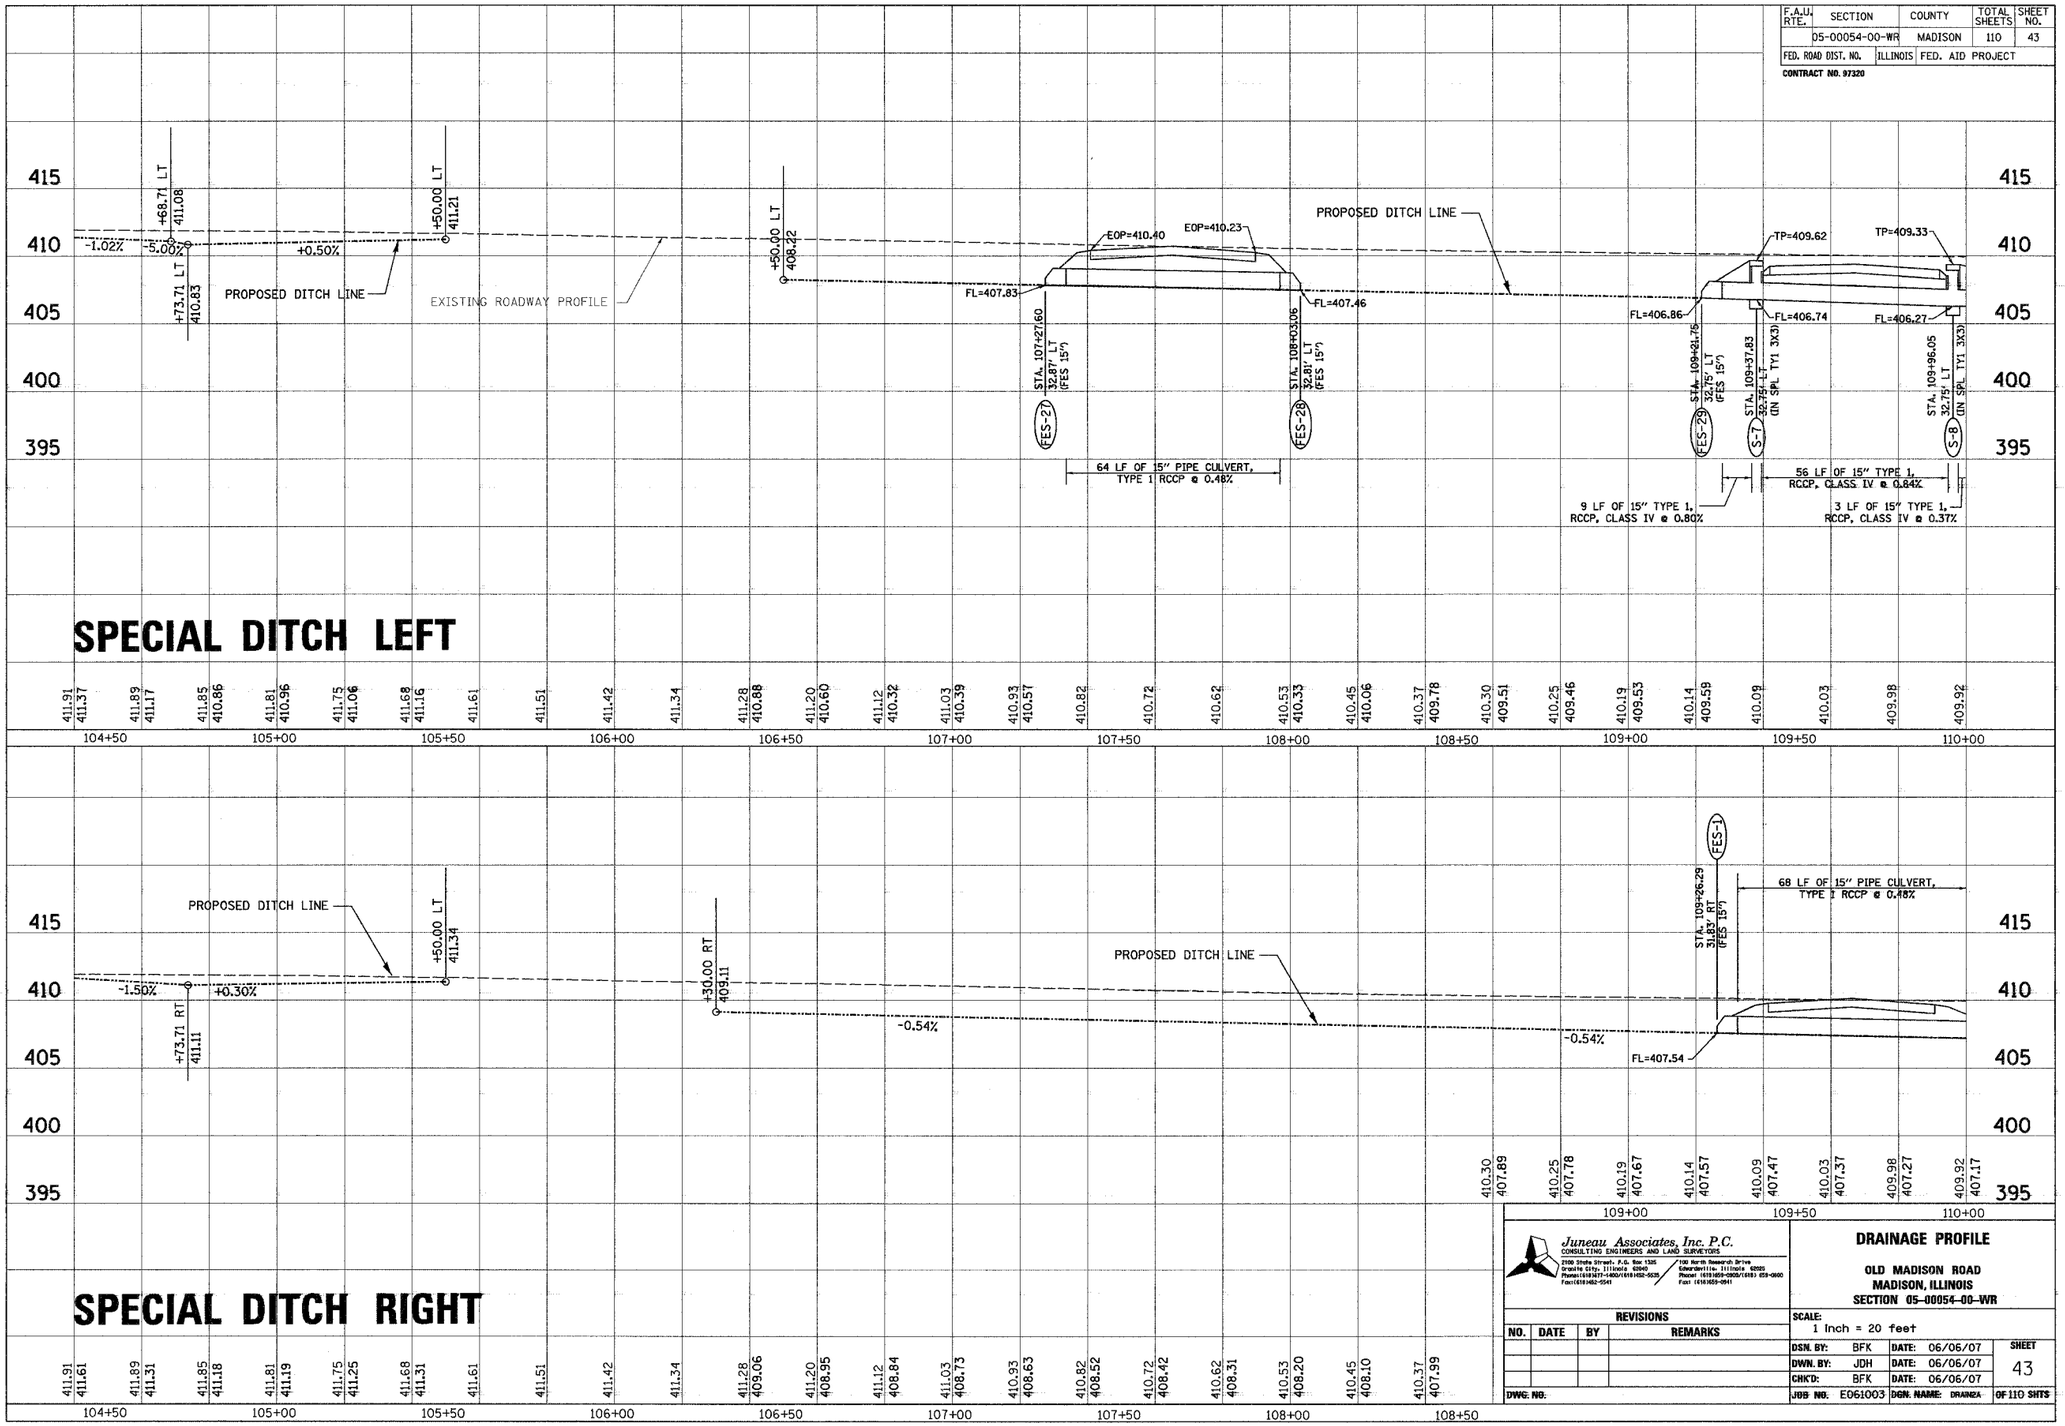

SPECIAL DITCH LEFT

ORIGINAL SURVEY — NOTE BOOK — SURVEYED — PLOTTED — TEMPLATE — AREAS — AREAS CHECKED — NO. — BY — DATE

SPECIAL DITCH RIGHT

Juneau Associates, Inc. P.C.
CONSULTING ENGINEERS AND LAND SURVEYORS
2100 State Street, P.O. Box 1325, Granite City, Illinois 62040, Phone (618)877-4400/(618)452-5035, Fax (618)452-0541
100 North Research Drive, Edwardsville, Illinois 62025, Phone (618)659-0900/(618) 659-0900, Fax (618)659-0941

DRAINAGE PROFILE

OLD MADISON ROAD
MADISON, ILLINOIS
SECTION 05-00054-00-WR

REVISIONS			
NO.	DATE	BY	REMARKS

SCALE: 1 Inch = 20 feet

DSN. BY:	BFK	DATE:	06/06/07	SHEET 43
DWN. BY:	JDH	DATE:	06/06/07	
CHK'D:	BFK	DATE:	06/06/07	
DWG. NO:		JOB NO.	E061003	DGN. NAME: DRAINDA	OF 110 SHTS