F.A.U. RTE.	SECTION	COUNTY	TOTAL SHEETS	SHEET NO.
	05-00054-00-WR	MADISON	110	46
FED. ROAD DIST. NO.	ILLINOIS	FED. AID PROJECT		

CONTRACT NO. 97320

FINAL SURVEY	NOTE BOOK	NO.
SURVEYED	TEMPLATE	
PLOTTED	AREAS	
	AREAS CHECKED	
BY		
DATE		

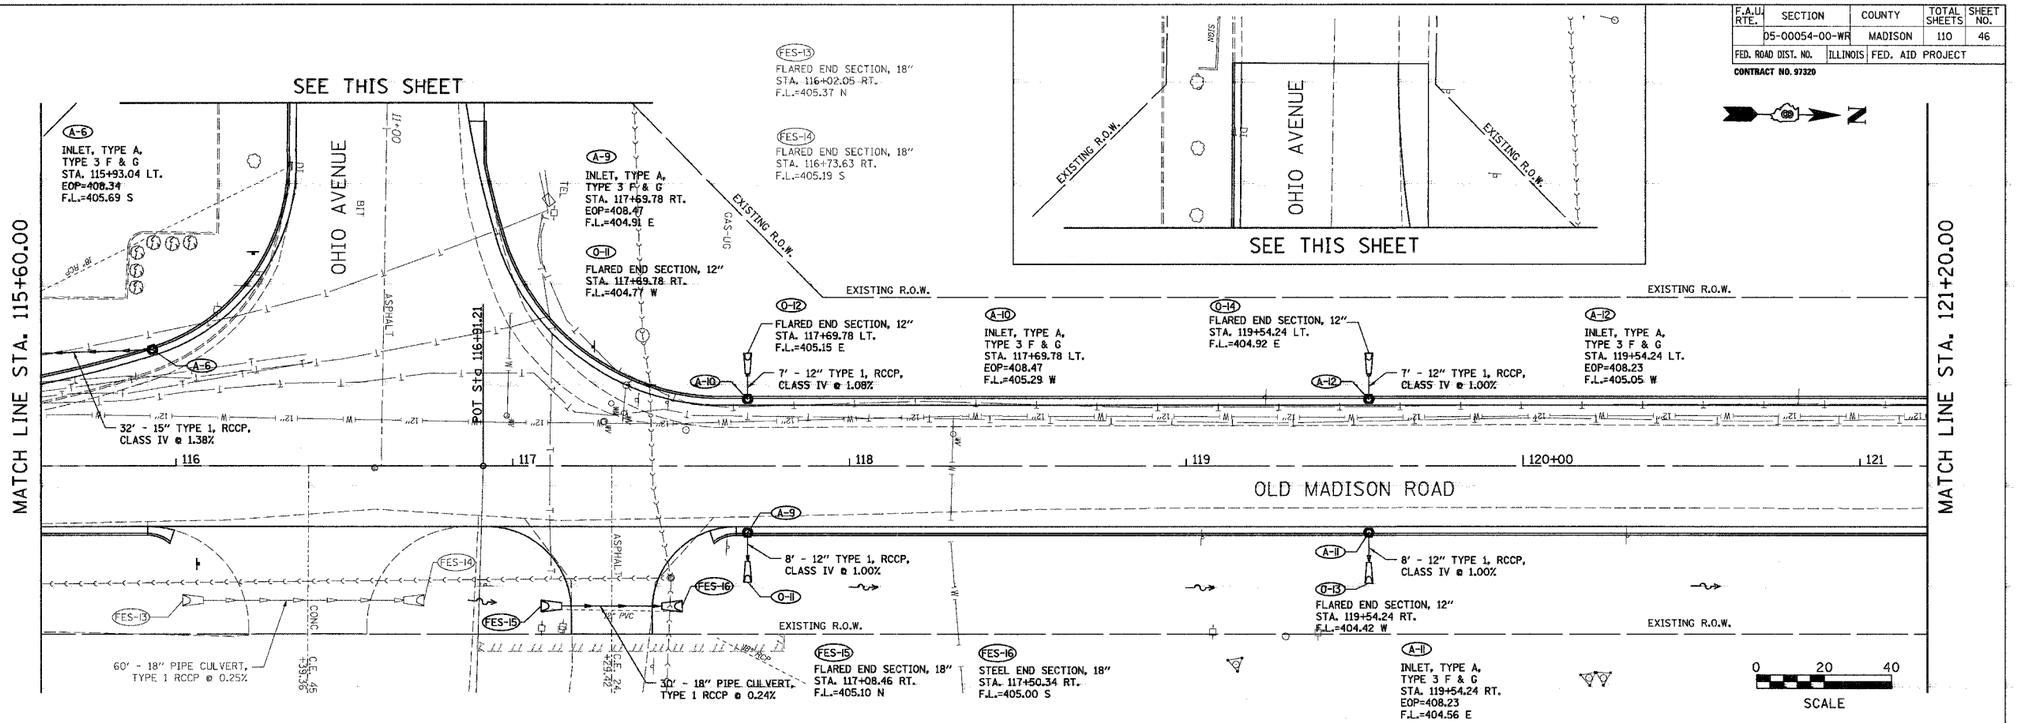

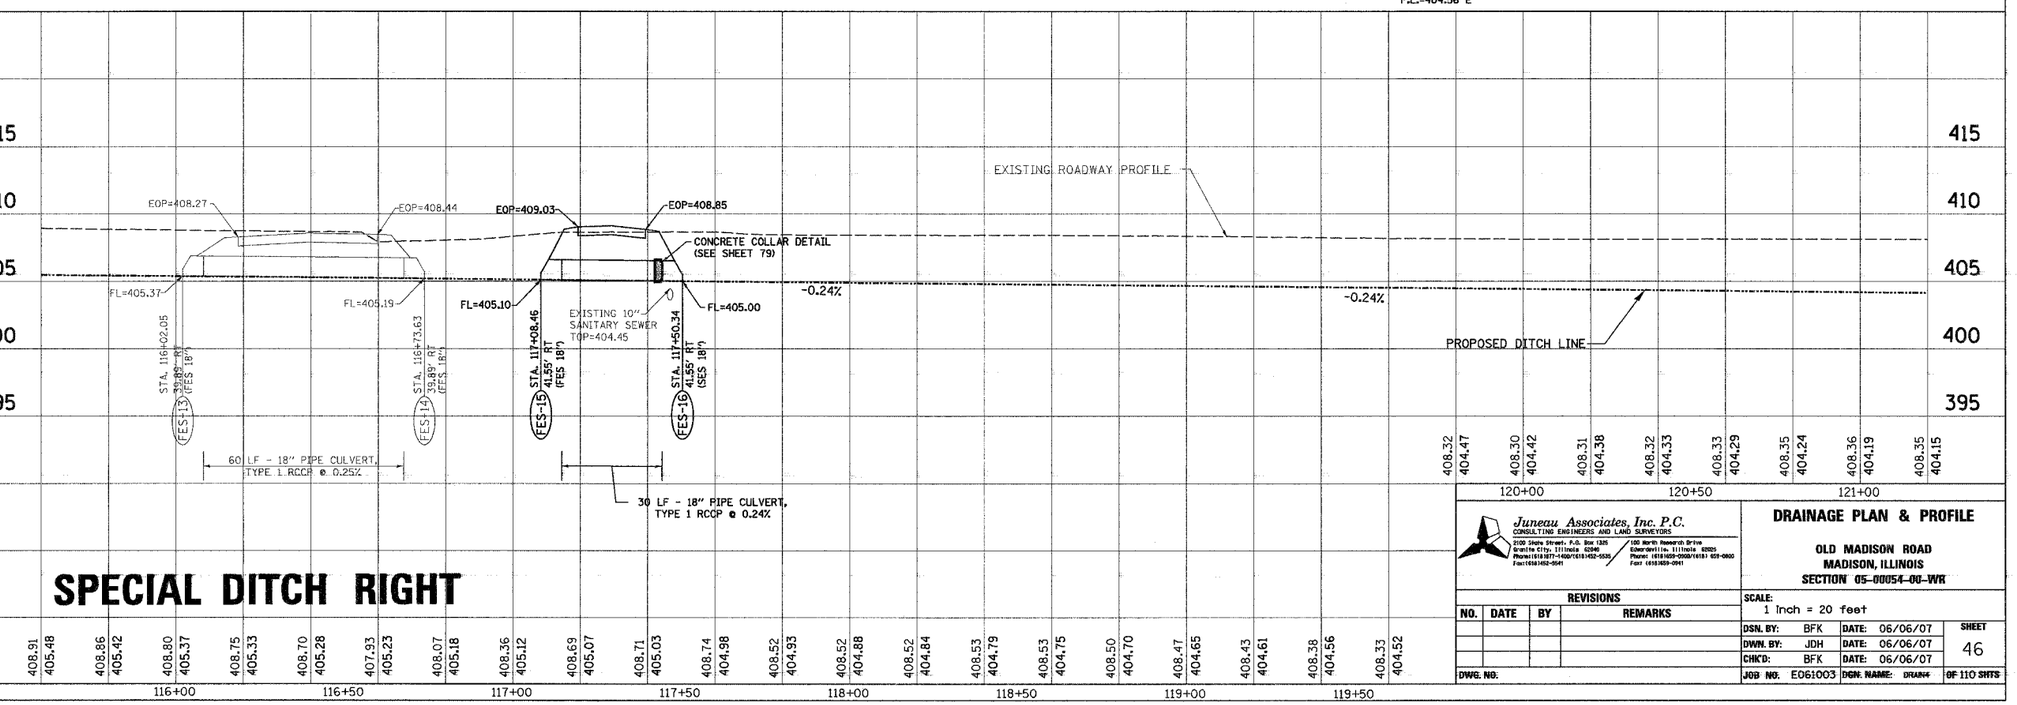

SPECIAL DITCH RIGHT

ORIGINAL SURVEY	NOTE BOOK	NO.
SURVEYED	TEMPLATE	
PLOTTED	AREAS	
	AREAS CHECKED	
BY		
DATE		

Juneau Associates, Inc. P.C.
CONSULTING ENGINEERS AND LAND SURVEYORS
2100 State Street, P.O. Box 1325, Granite City, Illinois 62040, Phone: (618)877-1400/(618)452-5535, Fax: (618)452-0941
100 North Research Drive, Edwardsville, Illinois 62025, Phone: (618)659-0300/(618) 659-0800, Fax: (618)659-0941

DRAINAGE PLAN & PROFILE

OLD MADISON ROAD
MADISON, ILLINOIS
SECTION 05-00054-00-WR

REVISIONS			
NO.	DATE	BY	REMARKS

SCALE: 1 Inch = 20 feet

DSN. BY:	BFK	DATE:	06/06/07	SHEET
DWN. BY:	JDH	DATE:	06/06/07	46
CHK'D:	BFK	DATE:	06/06/07	
DWG. NO.		JOB NO.	E061003	DGN. NAME: DRAIN4 OF 110 SHTS