F.A.U. RTE.	SECTION	COUNTY	TOTAL SHEETS	SHEET NO.
	05-00054-00-WR	MADISON	110	59
FED. ROAD DIST. NO.	ILLINOIS	FED. AID PROJECT		

CONTRACT NO. 97320

S.W. QUADRANT

STATIONING ALONG OLD MADISON ROAD	OFFSET TO E.O.P. FOOT	E.O.P. ELEVATION FOOT	DISTANCE ALONG RAD. FOOT
STA. 114+96.86	18.00 LT	409.03	0.000
STA. 115+06.84	18.15 LT	408.97	10.00
STA. 115+16.83	18.62 LT	408.90	20.00
STA. 115+26.80	19.38 LT	408.83	30.00
STA. 115+36.74	20.46 LT	408.76	40.00
STA. 115+46.64	21.84 LT	408.69	50.00
STA. 115+56.50	23.52 LT	408.62	60.00
STA. 115+66.30	25.51 LT	408.55	70.00
STA. 115+76.03	27.80 LT	408.48	80.00
STA. 115+85.69	30.38 LT	408.41	90.00
STA. 115+95.26	33.28 LT	408.34	100.00
STA. 116+04.39	37.32 LT	408.18	110.00
STA. 116+12.73	42.81 LT	408.01	120.00
STA. 116+20.04	49.61 LT	407.85	130.00
STA. 116+26.12	57.53 LT	407.68	140.00
STA. 116+30.80	66.35 LT	407.52	150.00
STA. 116+33.95	75.83 LT	407.36	160.00
STA. 116+35.49	85.70 LT	407.19	170.00
STA. 116+35.58	93.66 LT	407.03	180.00
STA. 116+35.72	105.70 LT	406.86	190.00
STA. 116+35.80	115.70 LT	406.70	200.00
STA. 116+35.86	125.70 LT	406.54	210.00
STA. 116+35.90	135.70 LT	406.37	220.00
STA. 116+35.94	145.69 LT	406.42	230.00
STA. 116+35.99	155.69 LT	406.48	240.00
STA. 116+35.99	156.13 LT	406.48	240.43

N.W. QUADRANT

STATIONING ALONG OLD MADISON ROAD	OFFSET TO E.O.P. FOOT	E.O.P. ELEVATION FOOT	DISTANCE ALONG RAD. FOOT
STA. 117+62.03	18.00 LT	408.48	0.000
STA. 117+52.07	18.71 LT	408.36	10.00
STA. 117+42.30	20.84 LT	408.23	20.00
STA. 117+32.94	24.33 LT	408.11	30.00
STA. 117+24.17	29.12 LT	407.99	40.00
STA. 117+16.18	35.11 LT	407.87	50.00
STA. 117+09.11	42.18 LT	407.74	60.00
STA. 117+03.13	50.18 LT	407.62	70.00
STA. 116+98.34	58.95 LT	407.50	80.00
STA. 116+94.86	68.31 LT	407.37	90.00
STA. 116+92.20	77.96 LT	407.25	100.00
STA. 116+89.82	87.68 LT	407.13	110.00
STA. 116+87.81	97.47 LT	407.00	120.00
STA. 116+86.13	107.33 LT	406.88	130.00
STA. 116+84.77	117.24 LT	406.76	140.00
STA. 116+83.75	127.18 LT	406.64	150.00
STA. 116+83.06	137.16 LT	406.51	160.00
STA. 116+82.70	147.15 LT	406.39	170.00
STA. 116+82.66	155.92 LT	406.29	178.77

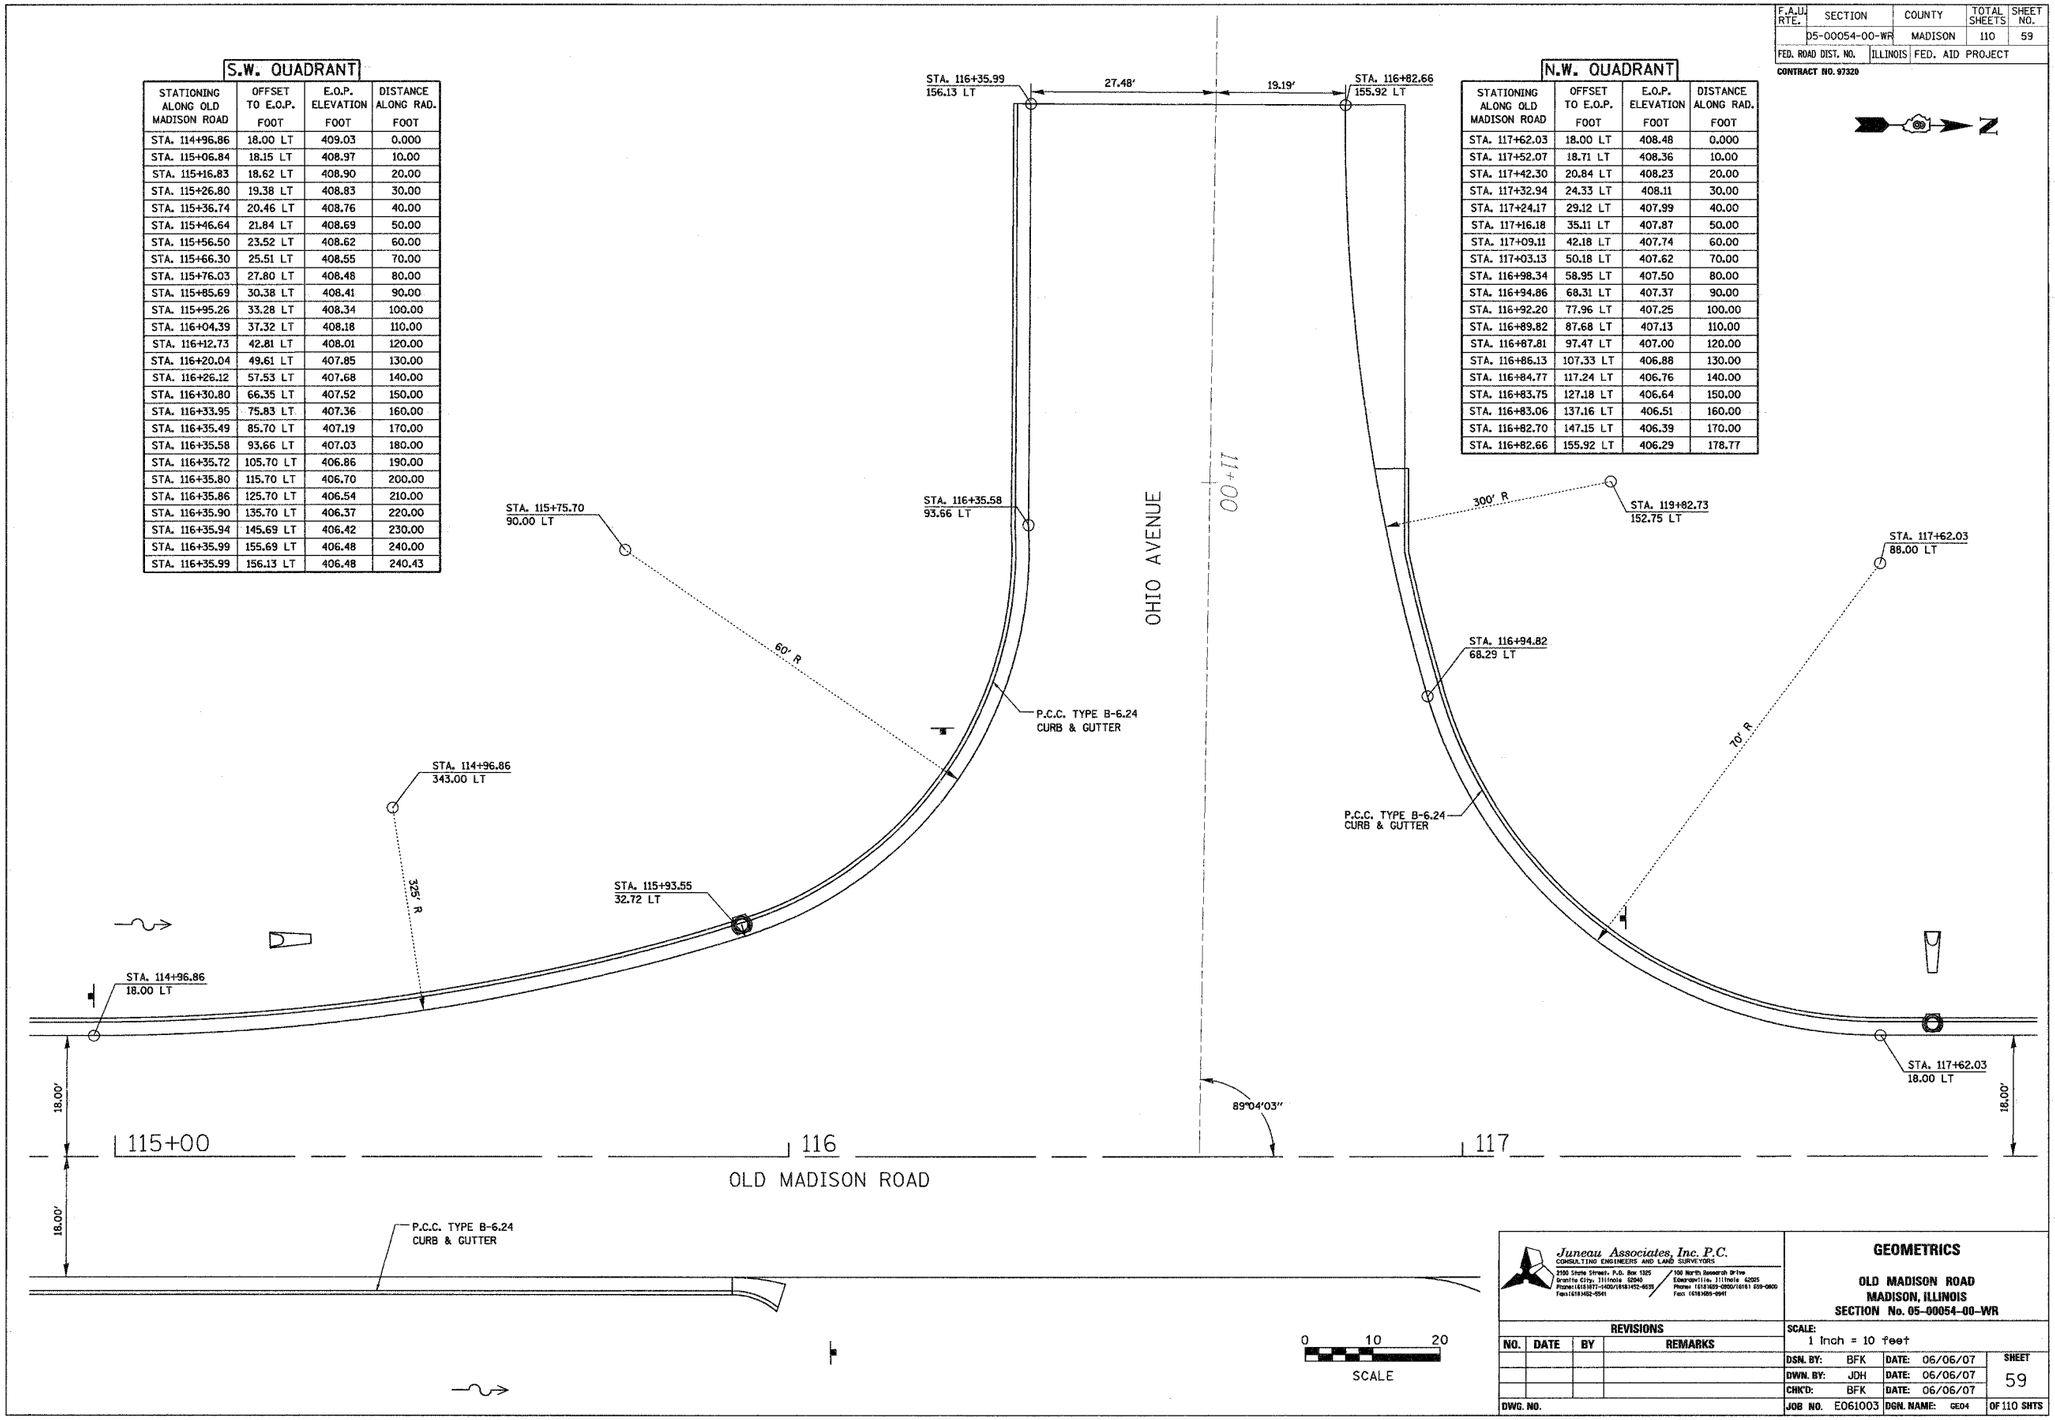

FINAL SURVEY	BY	DATE
SURVEYED		
PLOTTED		
NOTE BOOK		
TEMPLATE		
AREAS		
AREAS CHECKED		
NO.		

ORIGINAL SURVEY	BY	DATE
SURVEYED		
PLOTTED		
NOTE BOOK		
TEMPLATE		
AREAS		
AREAS CHECKED		
NO.		

Juneau Associates, Inc. P.C.
CONSULTING ENGINEERS AND LAND SURVEYORS
2500 State Street, P.O. Box 1325
Granite City, Illinois 62040
Phone:(618)877-1400/(618)452-6620
Fax:(618)452-0541
108 North Bonnorah Drive
Edwardsville, Illinois 62025
Phone: (618)625-0200/(618) 659-0800
Fax: (618)655-0941

GEOMETRICS

OLD MADISON ROAD
MADISON, ILLINOIS
SECTION No. 05-00054-00-WR

REVISIONS			
NO.	DATE	BY	REMARKS
DWG. NO.			

SCALE: 1 Inch = 10 feet

DSN. BY:	BFK	DATE:	06/06/07	SHEET 59
DWN. BY:	JDH	DATE:	06/06/07	
CHK'D:	BFK	DATE:	06/06/07	
JOB NO.	E061003	DGN. NAME:	GEO4	OF 110 SHTS