F.A.U. RTE.	SECTION	COUNTY	TOTAL SHEETS	SHEET NO.
	05-00054-00-WR	MADISON	110	80
FED. ROAD DIST. NO.	ILLINOIS	FED. AID PROJECT		

CONTRACT NO. 97320

FINAL SURVEY	DATE
SURVEYED	
PLOTTED	
NOTE BOOK	
TEMPLATE	
AREAS	
AREAS CHECKED	
NO.	BY

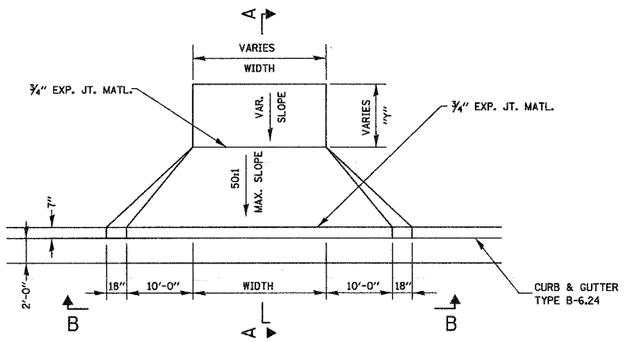

PORTLAND CEMENT CONCRETE DRIVEWAY PAVEMENT DETAIL

N.T.S.

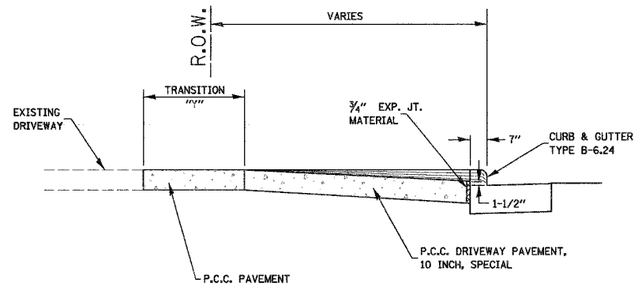

SECTION A-A

N.T.S.

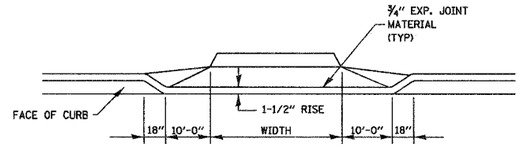

SECTION B-B

N.T.S.

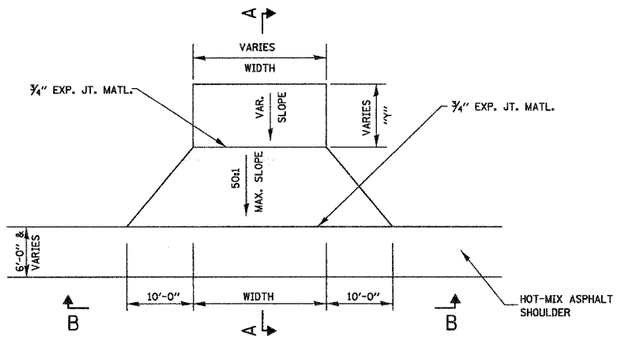

PORTLAND CEMENT CONCRETE DRIVEWAY PAVEMENT DETAIL

N.T.S.

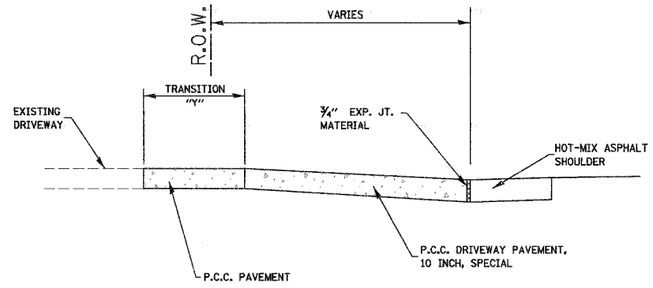

SECTION A-A

N.T.S.

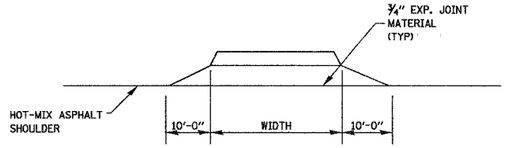

SECTION B-B

N.T.S.

ORIGINAL SURVEY	DATE
SURVEYED	
PLOTTED	
NOTE BOOK	
TEMPLATE	
AREAS	
AREAS CHECKED	
NO.	BY

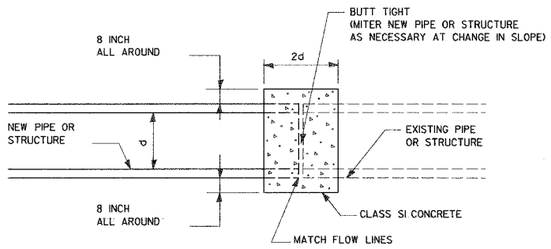

CONCRETE COLLAR DETAIL

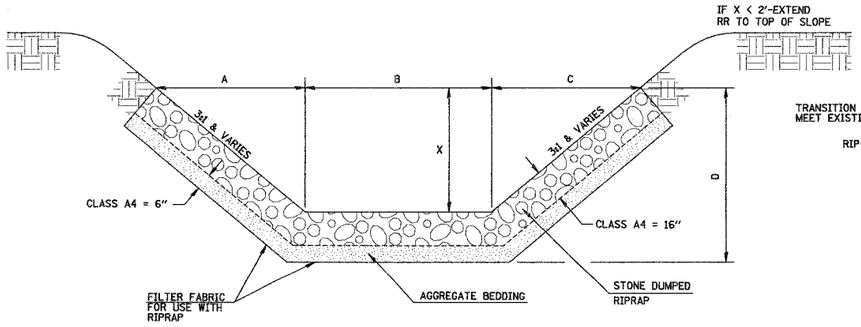

STONED DUMPED RIPRAP DITCH LINING

N.T.S.

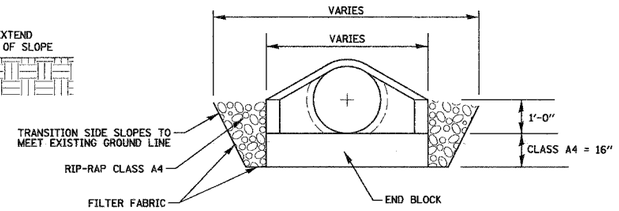

RIP-RAP DETAIL STORM SEWER OUTFALL

N.T.S.

Juneau Associates, Inc. P.C.
CONSULTING ENGINEERS AND LAND SURVEYORS
2100 State Street, P.O. Box 1325
Granite City, Illinois 62040
Phone:(618)877-1600/(618)452-0520
Fax:(618)452-0641
700 North Bonnorah Drive
Edwardsville, Illinois 62025
Phone: (618)659-0800/(618) 659-0800
Fax: (618)659-0941

REVISIONS			
NO.	DATE	BY	REMARKS
DWG. NO.			

MISCELLANEOUS DETAILS

OLD MADISON ROAD
MADISON, ILLINOIS
SECTION No. 05-00054-00-WR

SCALE: NOT TO SCALE

DSN. BY:	BFK	DATE: 06/06/07	SHEET	
DWN. BY:	JDH	DATE: 06/06/07	80	
CHK'D:	BFK	DATE: 06/06/07		
JOB NO.	E061003	DGN. NAME: MISC.DTL.S2	OF 110 SHTS	