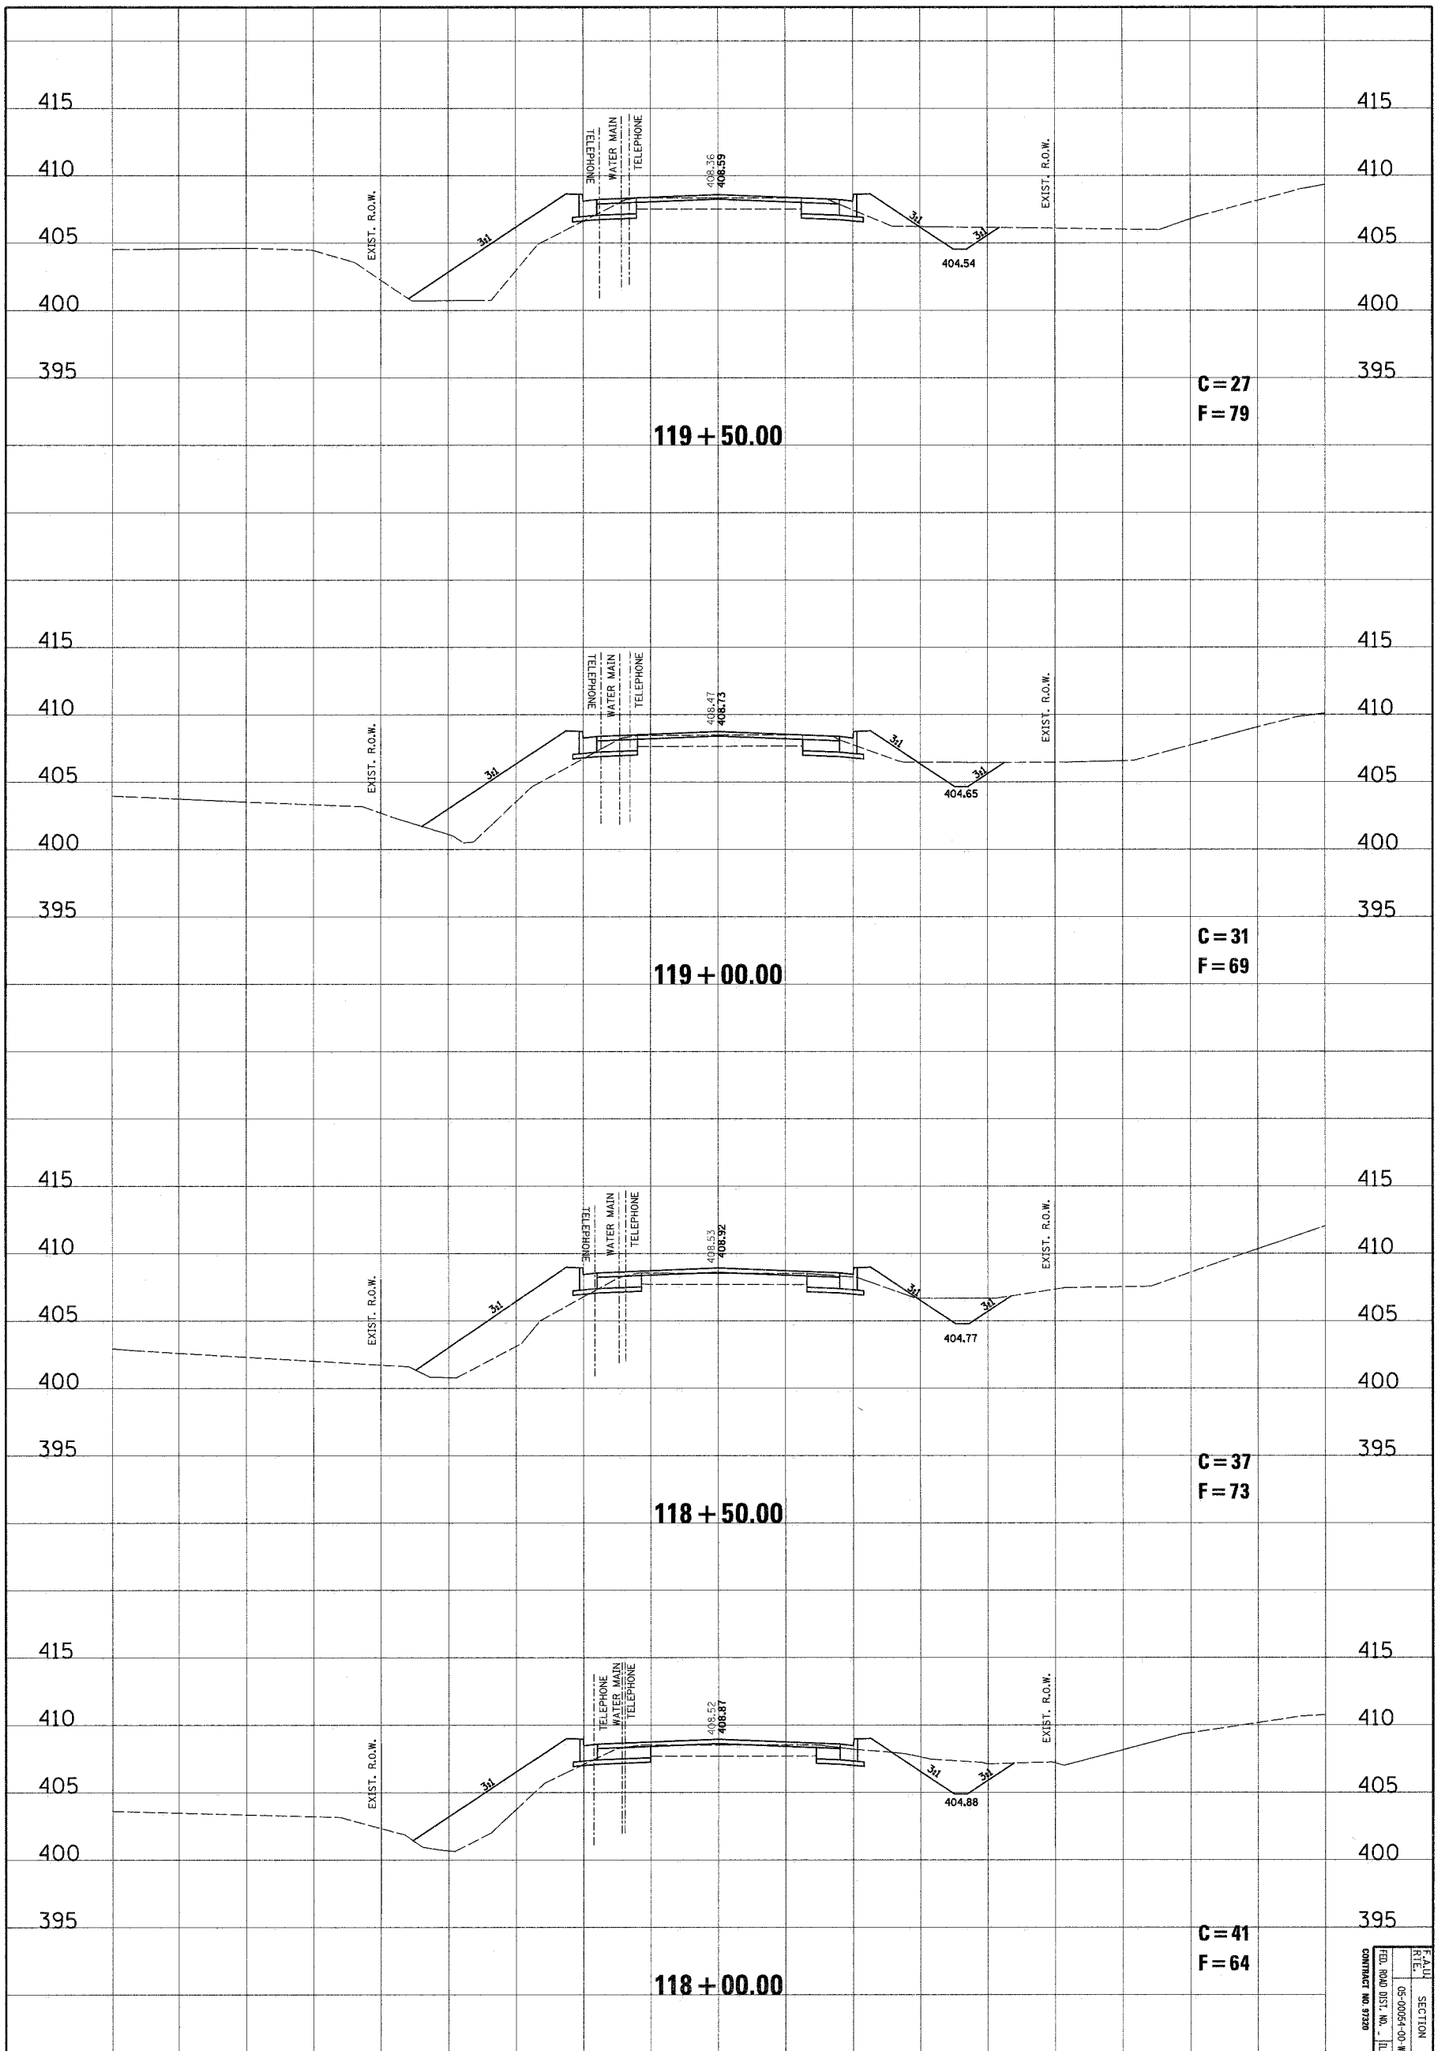

F.A.U. RTE.	SECTION	COUNTY	TOTAL SHEETS	SHEET NO.
	05-00054-00-WR	MADISON/ST. CLAIR	110	92

FED. ROAD DIST. NO. _ ILLINOIS FED. AID PROJECT

CONTRACT NO. 97220

DSN. BY: SAS
DWN. BY: SAS
CHK. BY: BFK
JOB NO. E-06/06/07
DATE: 06/06/07
SCALE: HORIZ. 1inch = 10 feet VERT. 1inch = 5 feet

SHEET No. 92 OF 80 SHEETS

OLD MADISON ROAD CROSS SECTIONS

Juneau Associates, Inc. P.C.
CONSULTING ENGINEERS AND LAND SURVEYORS
2100 State Street, P.O. Box 1325 Granite City, Illinois 62040 Phone:(618)877-1400/(618)452-5635 Fax:(618)452-5641
100 North Research Drive Edwardsville, Illinois 62025 Phone: (618)659-0500/(618) 659-0600 Fax: (618)659-0641

CLIENT/PROJECT :
OLD MADISON ROAD ROADWAY IMPROVEMENTS
CITY OF MADISON, ILLINOIS

REVISIONS

NO.	DATE	BY	REMARKS