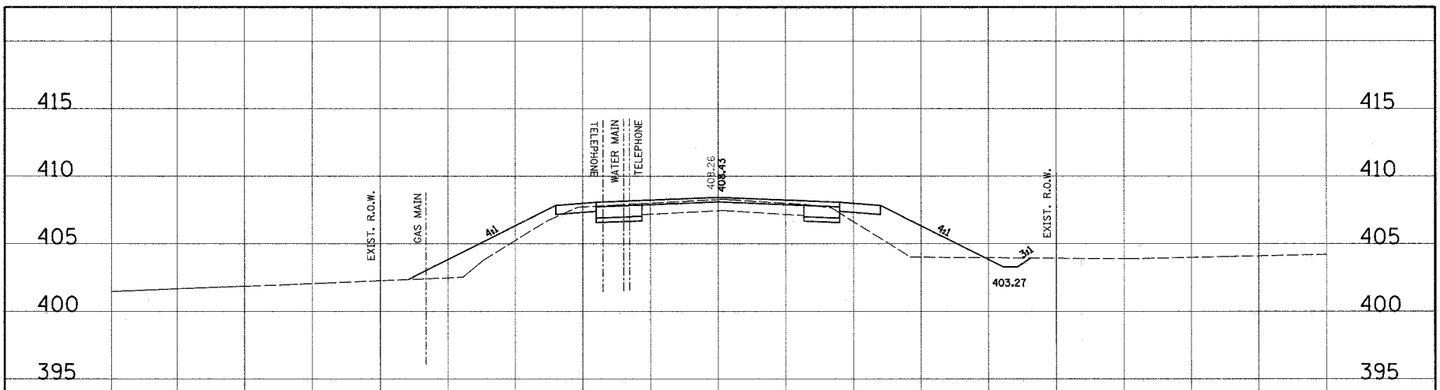

C=19
F=56

125+00.00

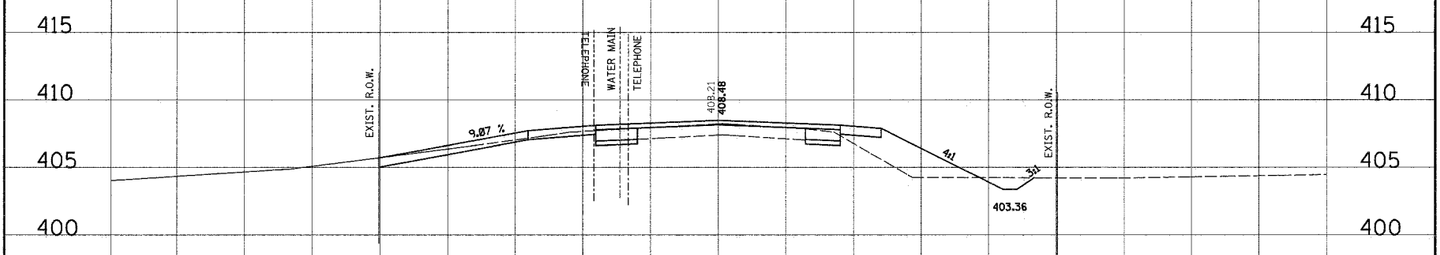

124+59.15

C.E. LEFT

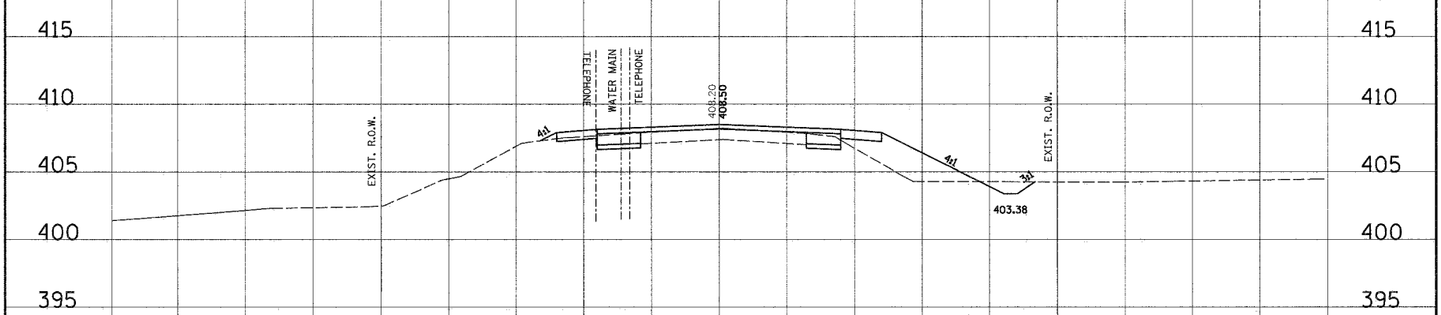

C=18
F=30

124+50.00

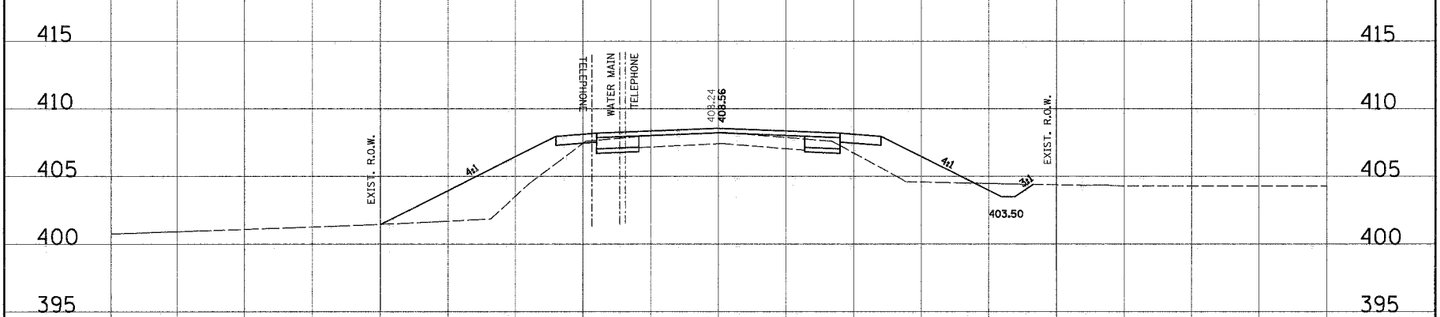

C=16
F=87

124+00.00

80 60 40 20 0 20 40 60 80

F.A.U. RTE.	SECTION	COUNTY	TOTAL SHEETS	SHEET NO.
FED. ROAD DIST. NO.	05-00054-00-WR	MADISON/ST. CLAIR	110	96
CONTRACT NO. 97220	ILLINOIS FED. AID PROJECT			

DSN. BY: SAS
DWN. BY: SAS
CHK. BY: BPK
JOB NO. E-06003
DATE: 06/06/07
SCALE: HORZ. 1inch = 10 feet
VERT. 1inch = 5 feet

SHEET No. 96 OF 80 SHEETS

OLD MADISON ROAD CROSS SECTIONS

Juneau Associates, Inc. P.C.
CONSULTING ENGINEERS AND LAND SURVEYORS
2100 State Street, P.O. Box 1325
Granite City, Illinois 62040
Phone:(618)877-4400/(618)452-5635
Fax:(618)452-5641
100 North Research Drive
Edwardsville, Illinois 62025
Phone: (618)659-0800/(618) 659-0800
Fax: (618)659-0641

CLIENT/PROJECT :
OLD MADISON ROAD ROADWAY IMPROVEMENTS
CITY OF MADISON, ILLINOIS

REVISIONS			
NO.	DATE	BY	REMARKS