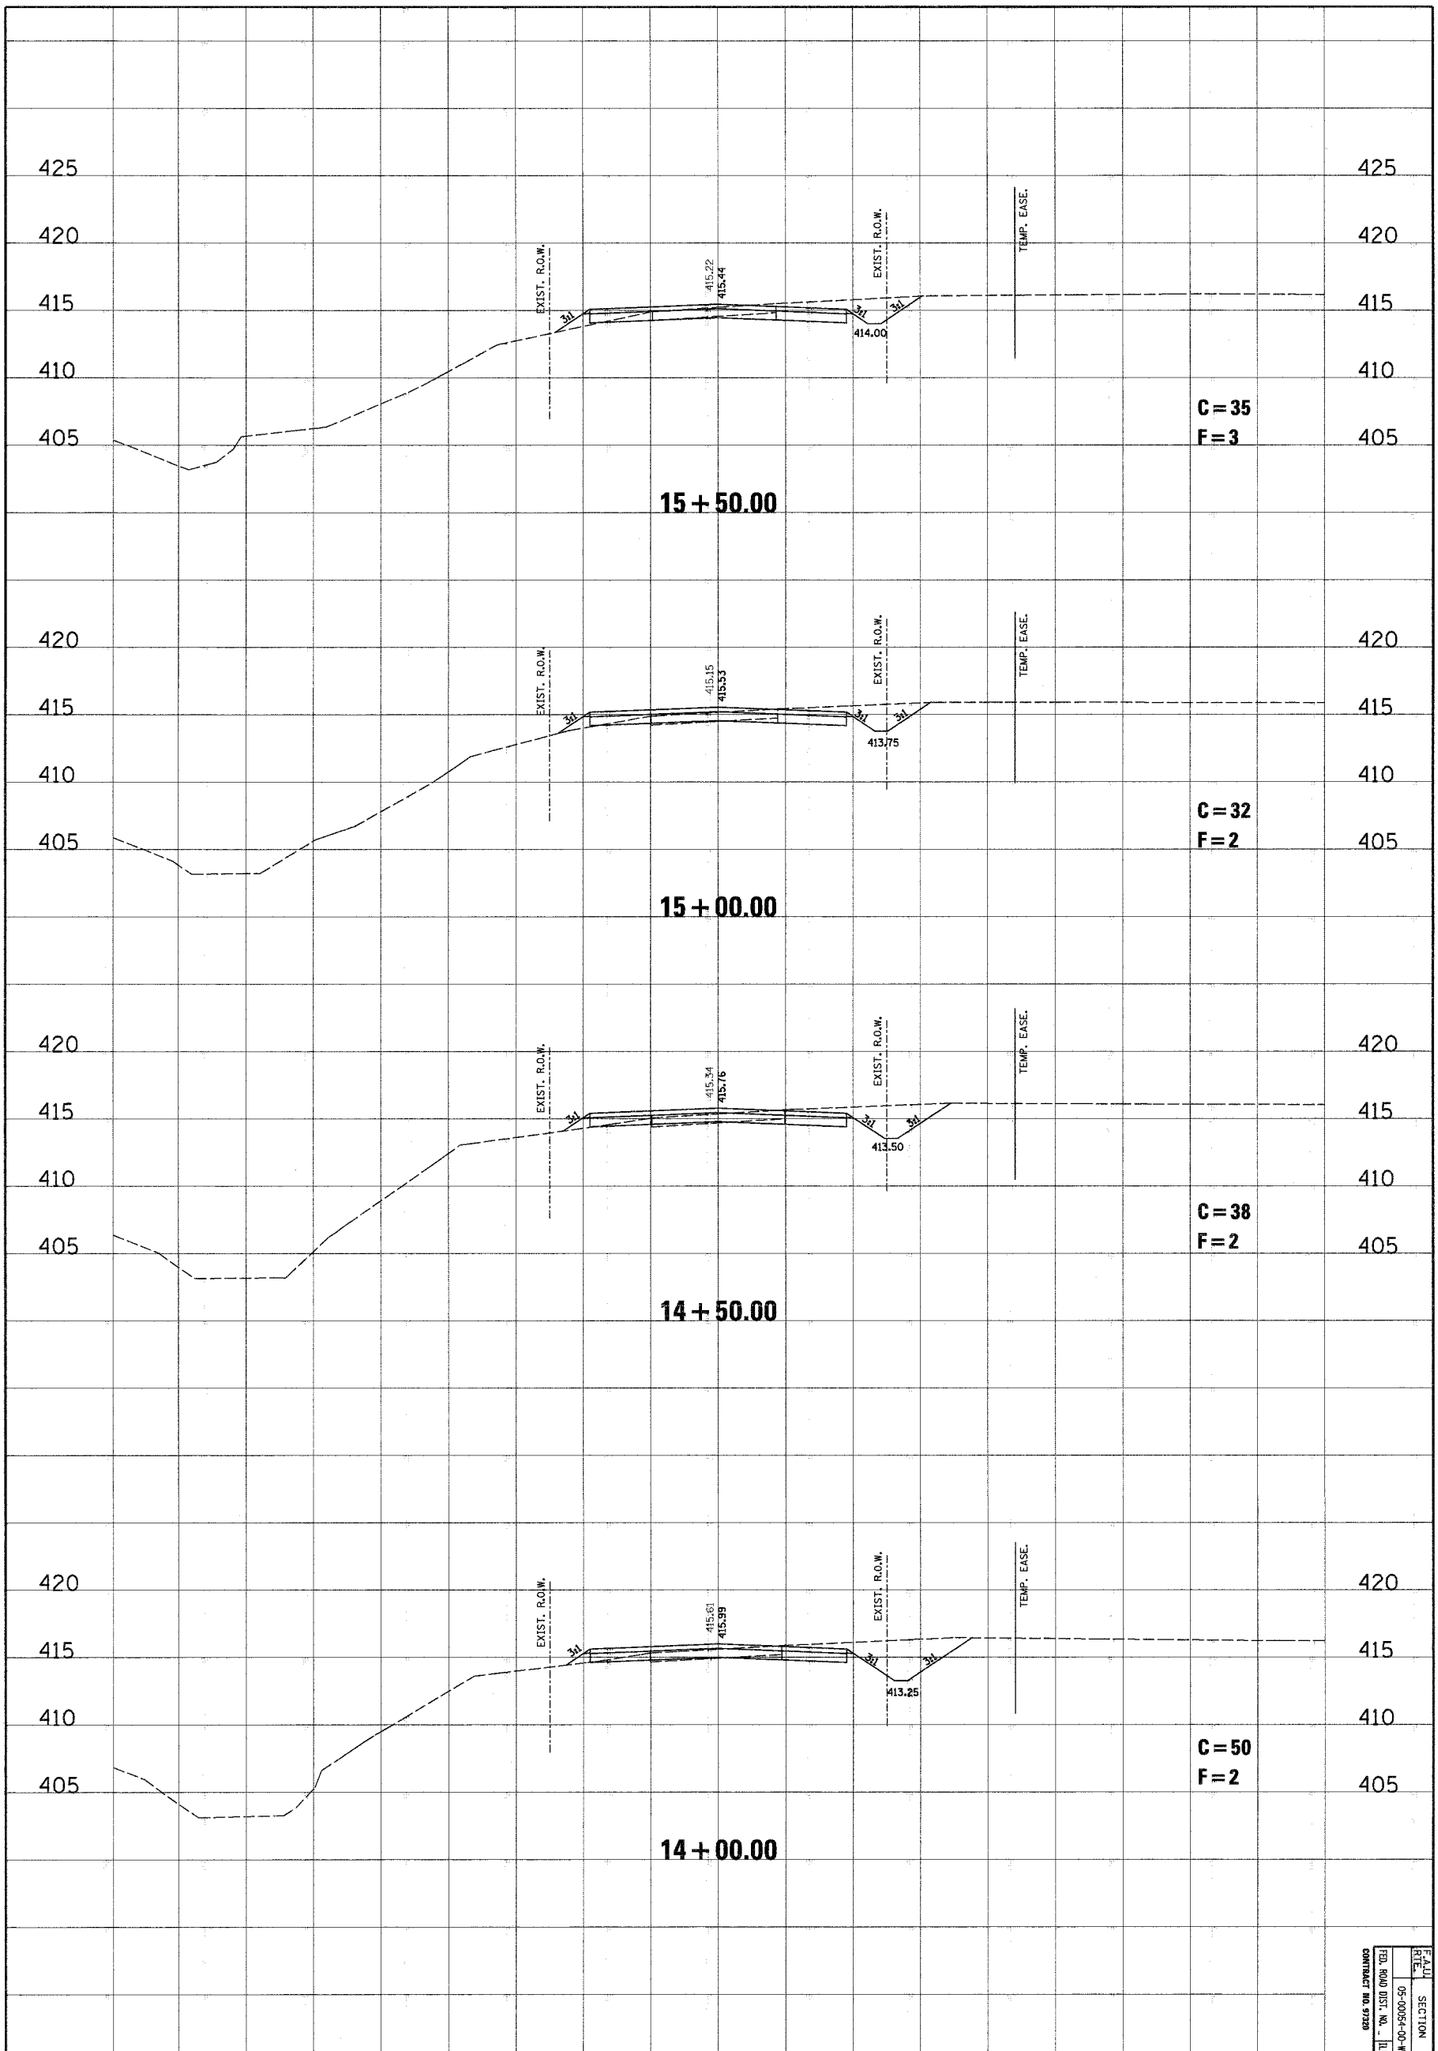

F.A.U. RTE.	SECTION	COUNTY	TOTAL SHEETS	SHEET NO.
	05-00054-00-WR	MADISON/ST. CLAIR	110	105
FED. ROAD DIST. NO.	ILLINOIS	FED. AID PROJECT		

CONTRACT NO. 97229

DSN. BY: SAS
DWN. BY: SAS
CHK. BY: BRK
JOB NO. E-06/01
DATE: 06/06/01
SCALE: HORZ. 1inch = 10 feet
VERT. 1inch = 5 feet

SHEET No. 105

OF 110 SHEETS

OLD MADISON ROAD CROSS SECTIONS

Juneau Associates, Inc. P.C.
CONSULTING ENGINEERS AND LAND SURVEYORS
2100 State Street, P.O. Box 1325
Granite City, Illinois 62040
Phone:(618)877-1400/(618)452-5625
Fax:(618)452-5641
100 North Research Drive
Edwardsville, Illinois 62025
Phone: (618)659-0800/(618) 659-0900
Fax: (618)659-0941

CLIENT/PROJECT :
OLD MADISON ROAD ROADWAY IMPROVEMENTS
CITY OF MADISON, ILLINOIS

REVISIONS

NO.	DATE	BY	REMARKS