CONTRACT NO. 98776

F.A.P. RTE.	SECTION	COUNTY	TOTAL SHEETS	SHEET NO.
885	(107A)B-1	JOHNSON	38	18

STA. 625+50.00 TO STA. 626+50.00

FED. ROAD DIST. NO. _ ILLINOIS FED. AID PROJECT

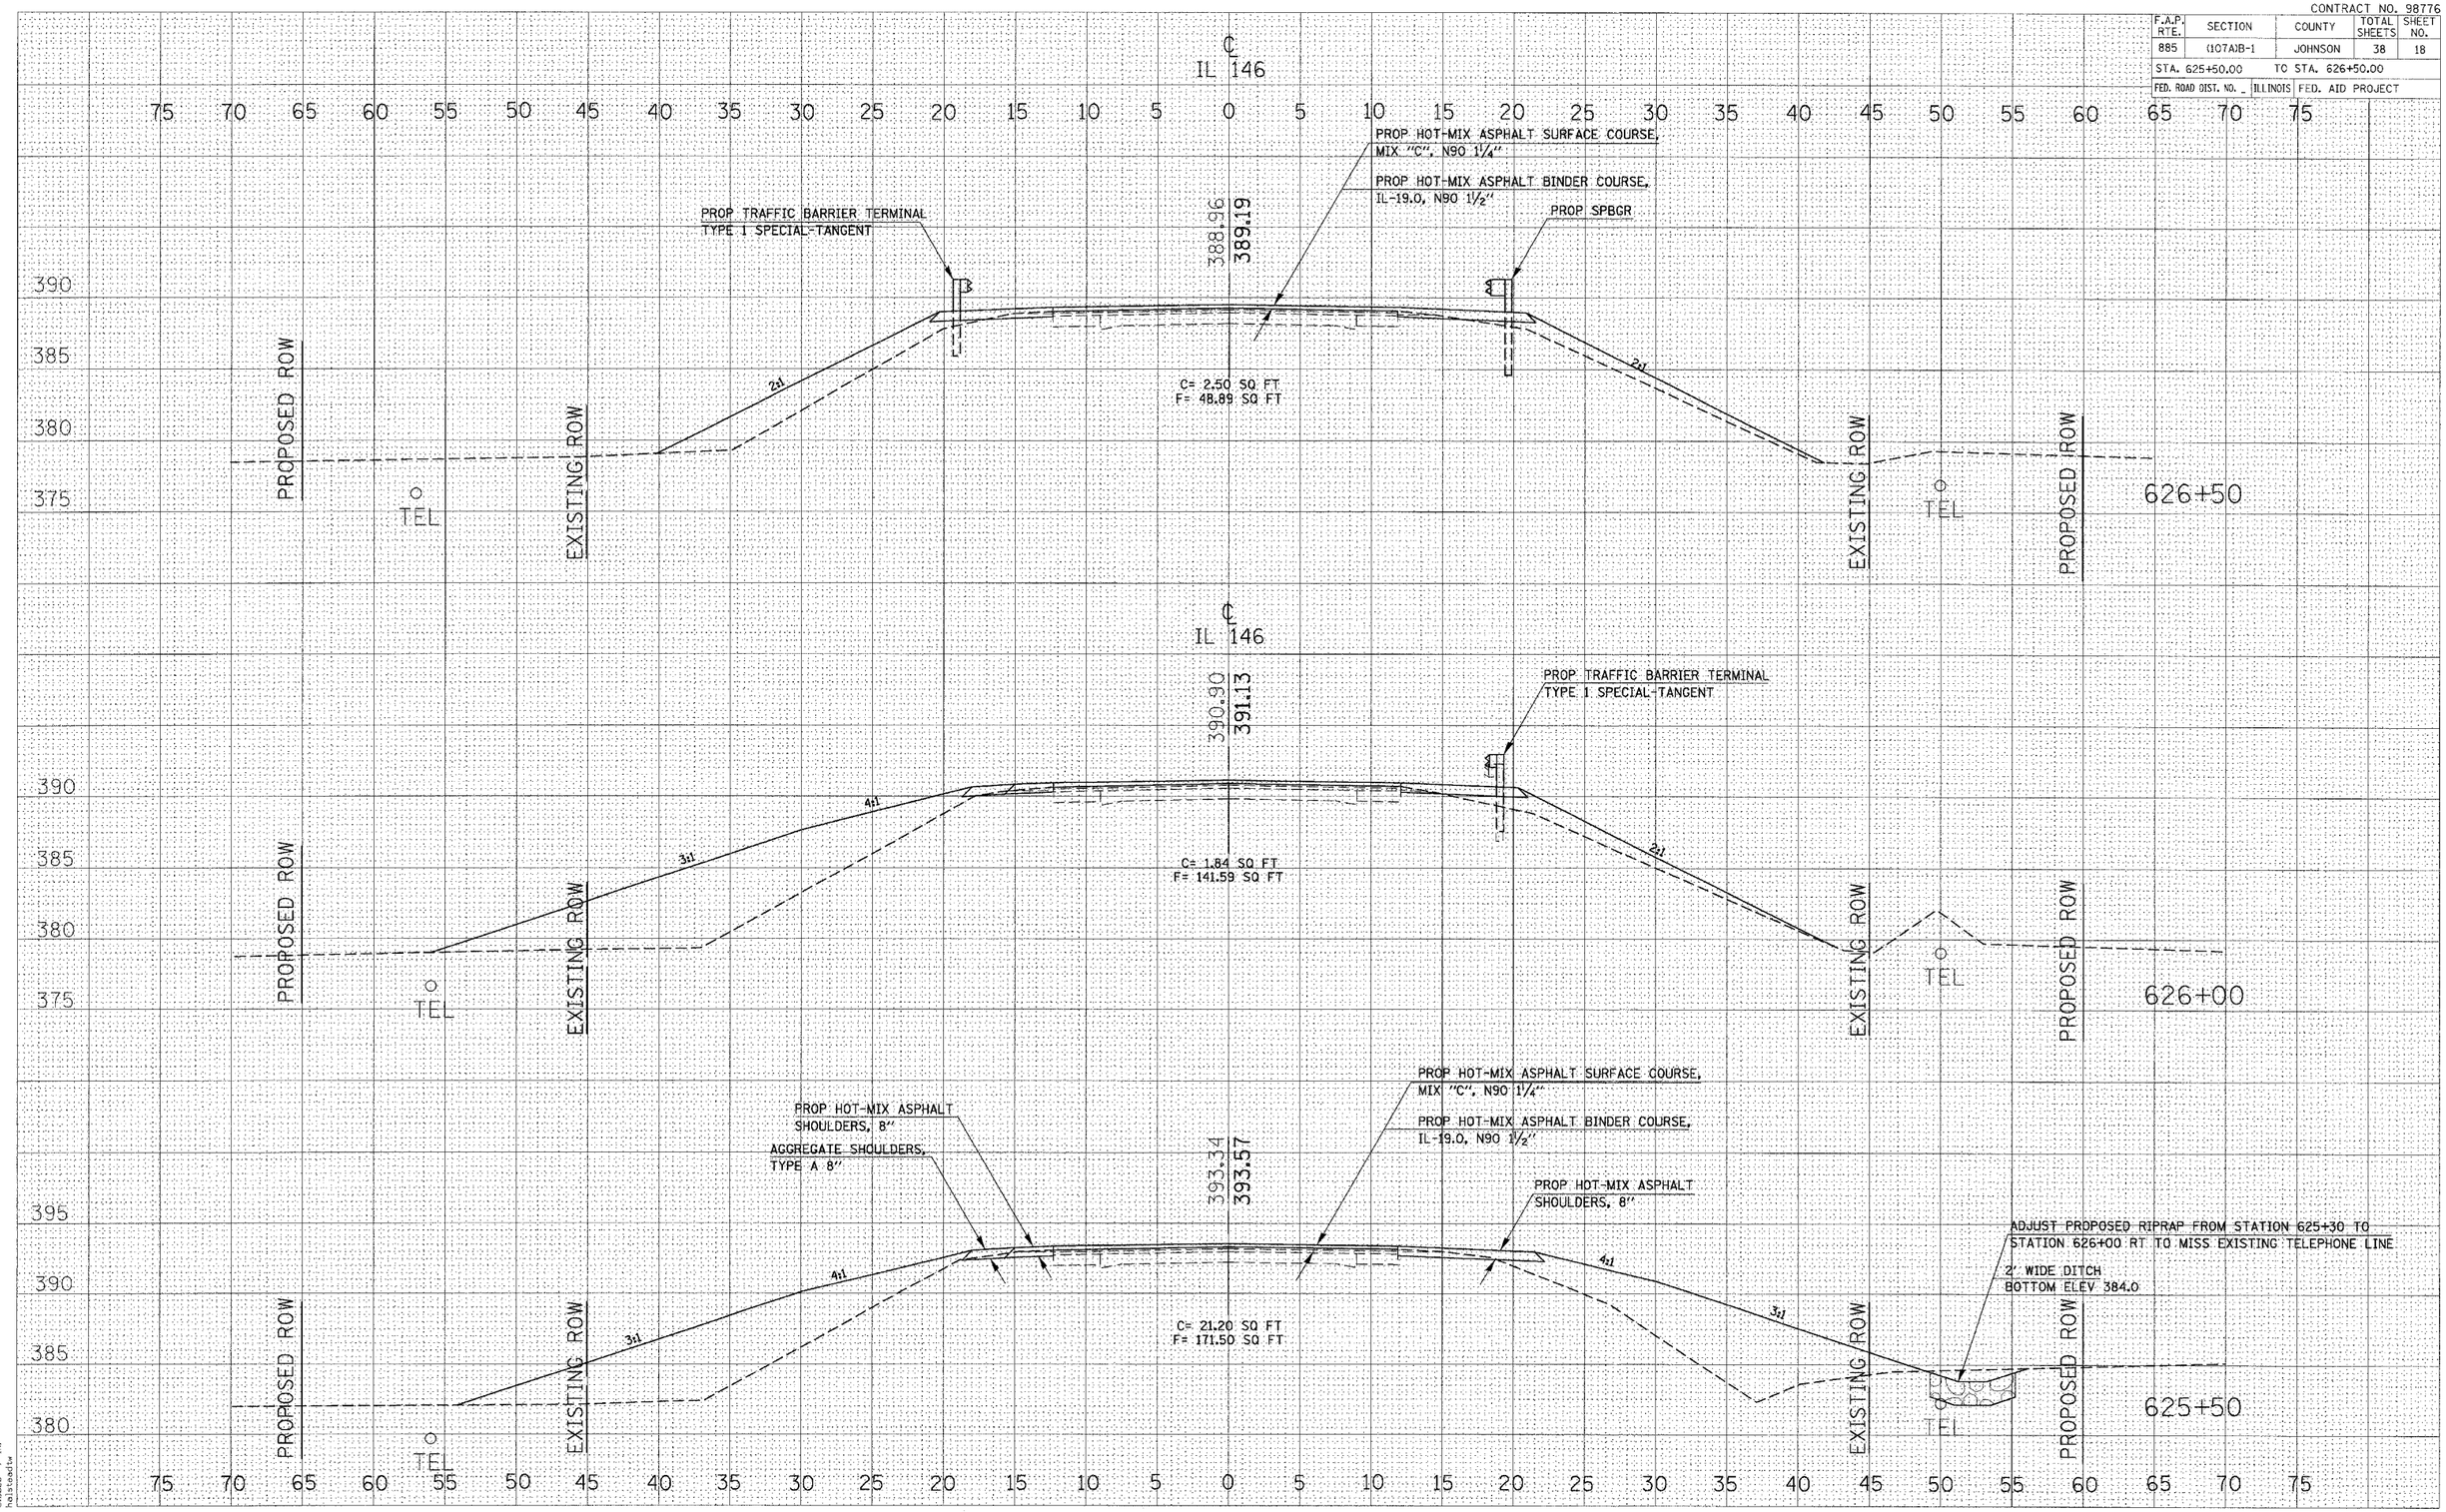

8/7/2007
c:\projects\d903603\044-0013xs.dgn
5.0000 ' / IN.
halstead1w

CROSS SECTIONS – IL 146