CONTRACT NO. 98776

F.A.P. RTE.	SECTION	COUNTY	TOTAL SHEETS	SHEET NO.
885	(107A)B-1	JOHNSON	38	20

STA. 627+98.00 TO STA. 628+71.00

FED. ROAD DIST. NO. _ | ILLINOIS | FED. AID PROJECT

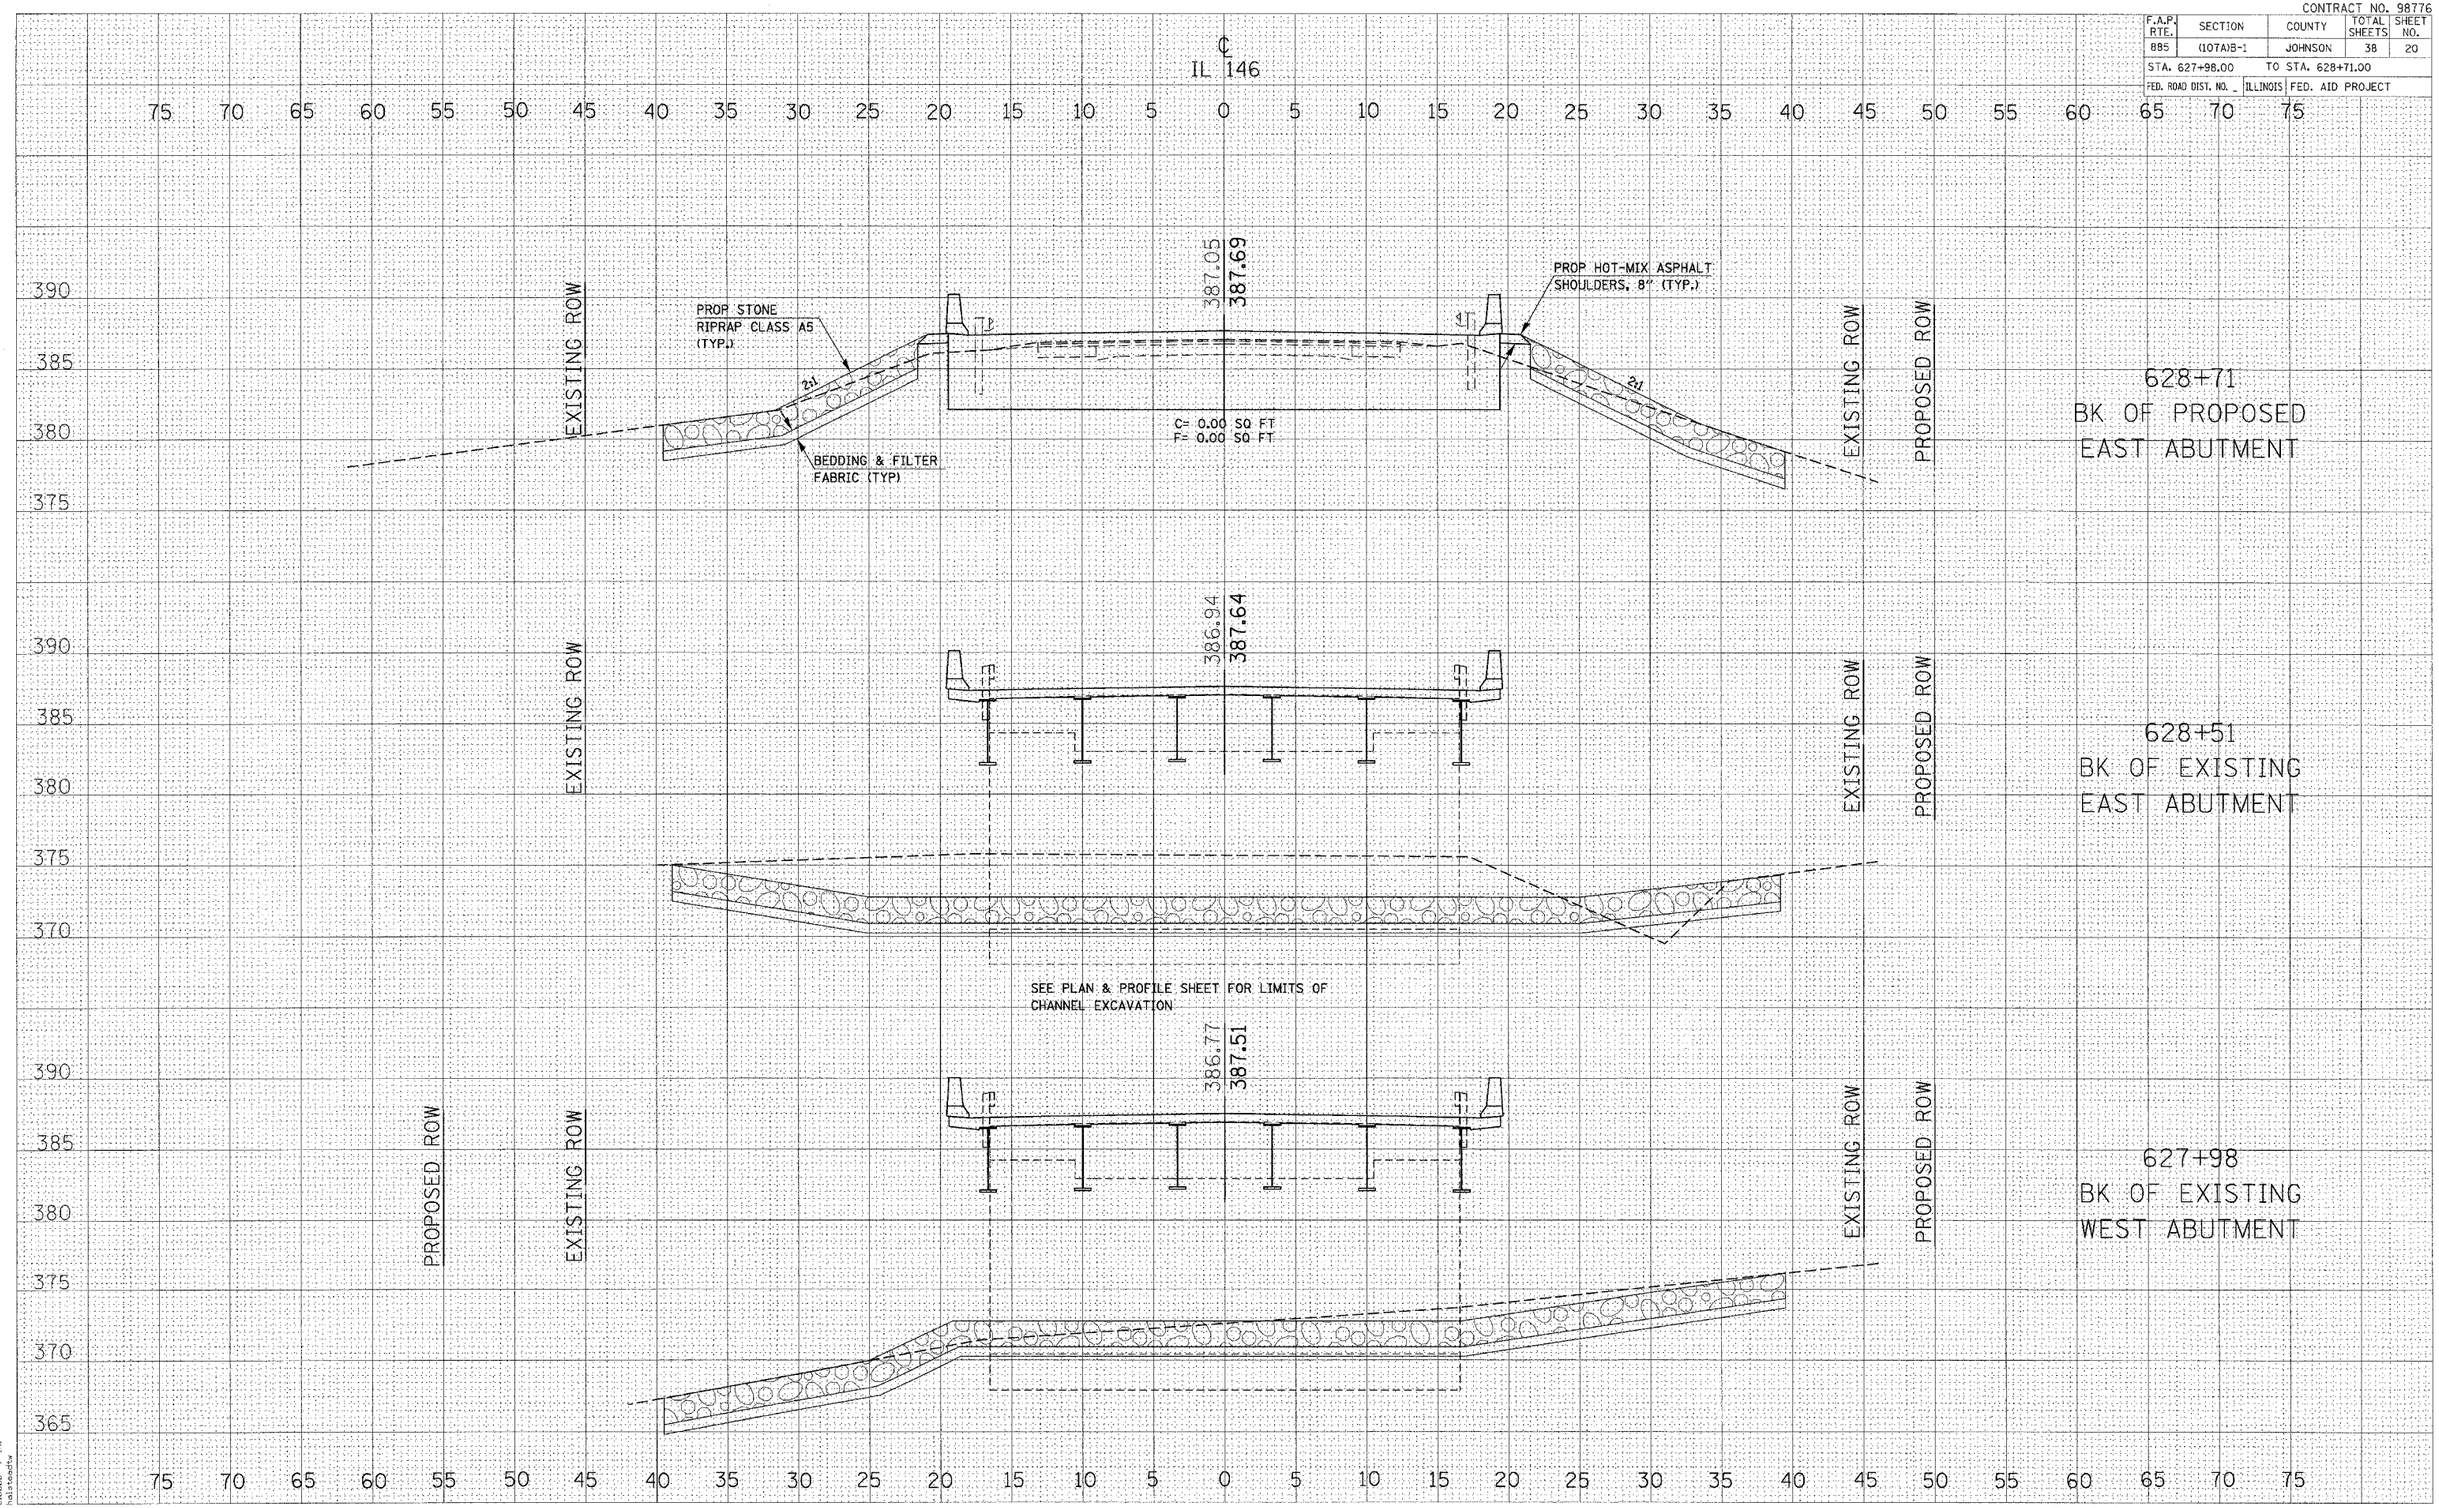

7/30/2007
c:\pwworking\v1\P023823\244-08013vw.dgn
8:26:02 AM IN
halateschw

CROSS SECTIONS – IL 146