CONTRACT NO. 98890

F.A.S. RTE	SECTION	COUNTY	TOTAL SHEETS	SHEET NO
960	38 B-1	JOHNSON	23	6
FED. ROAD DIST. NO. -	ILLINOIS	FED. AID PROJECT		

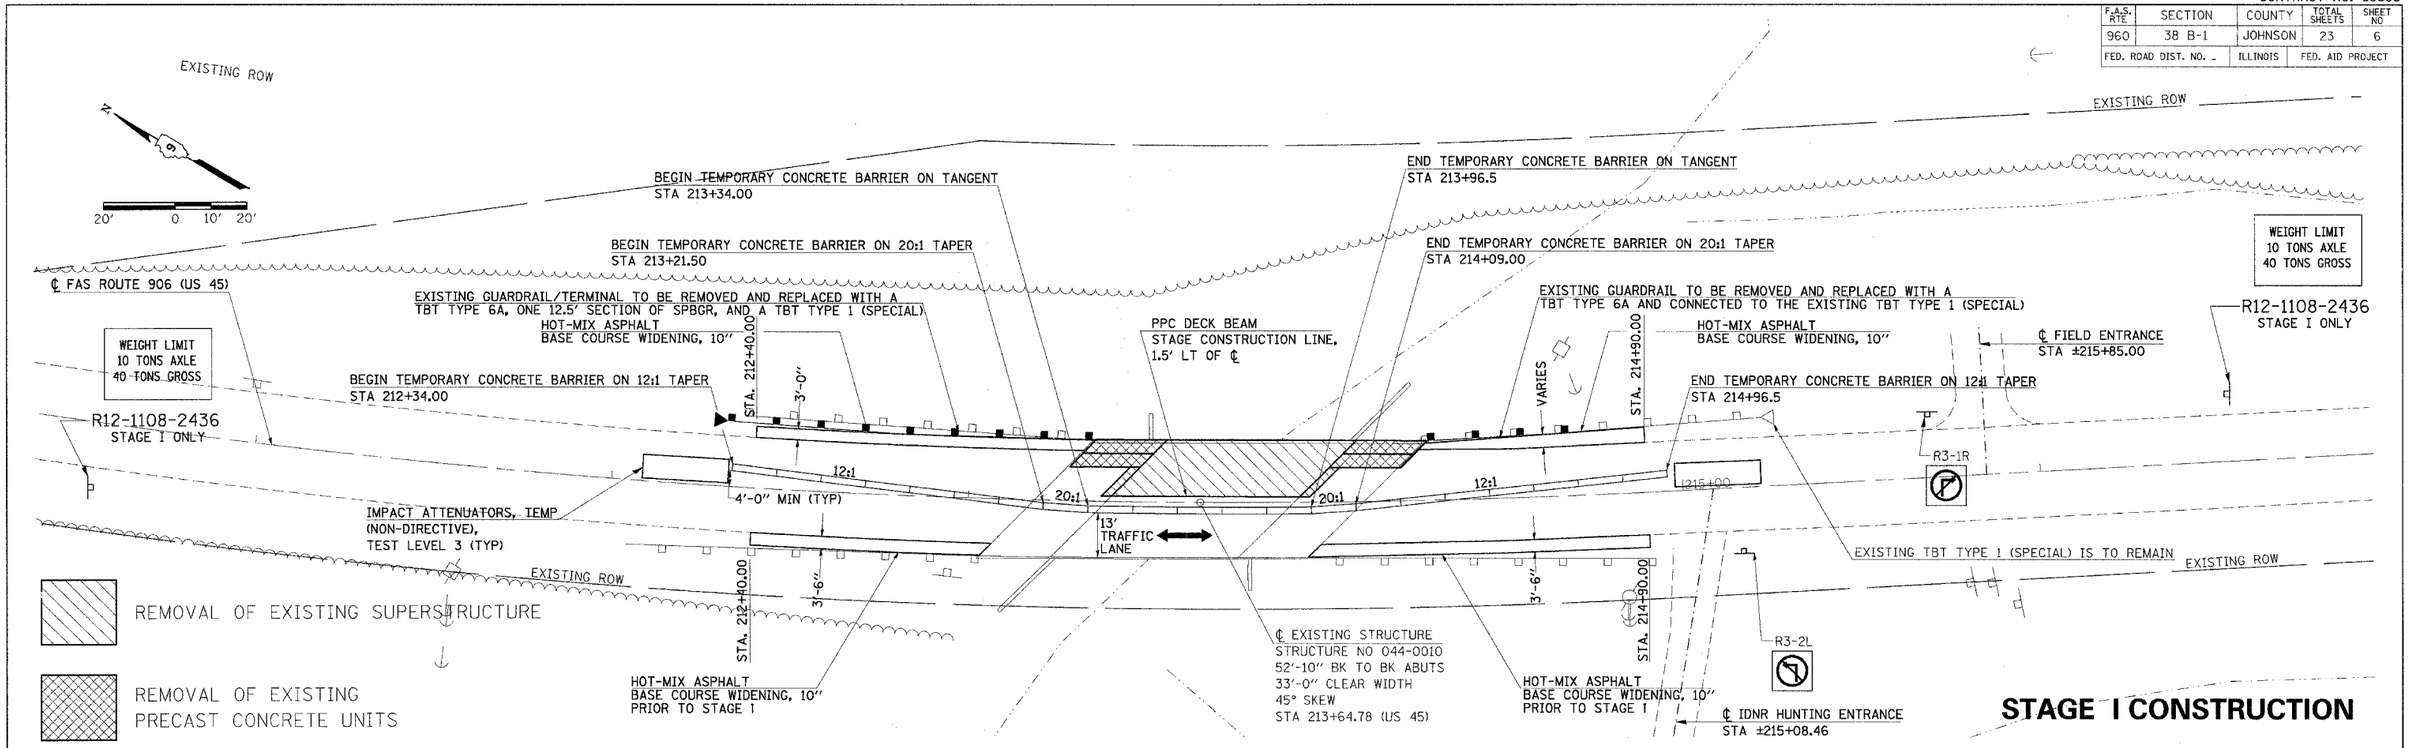

STAGE I CONSTRUCTION

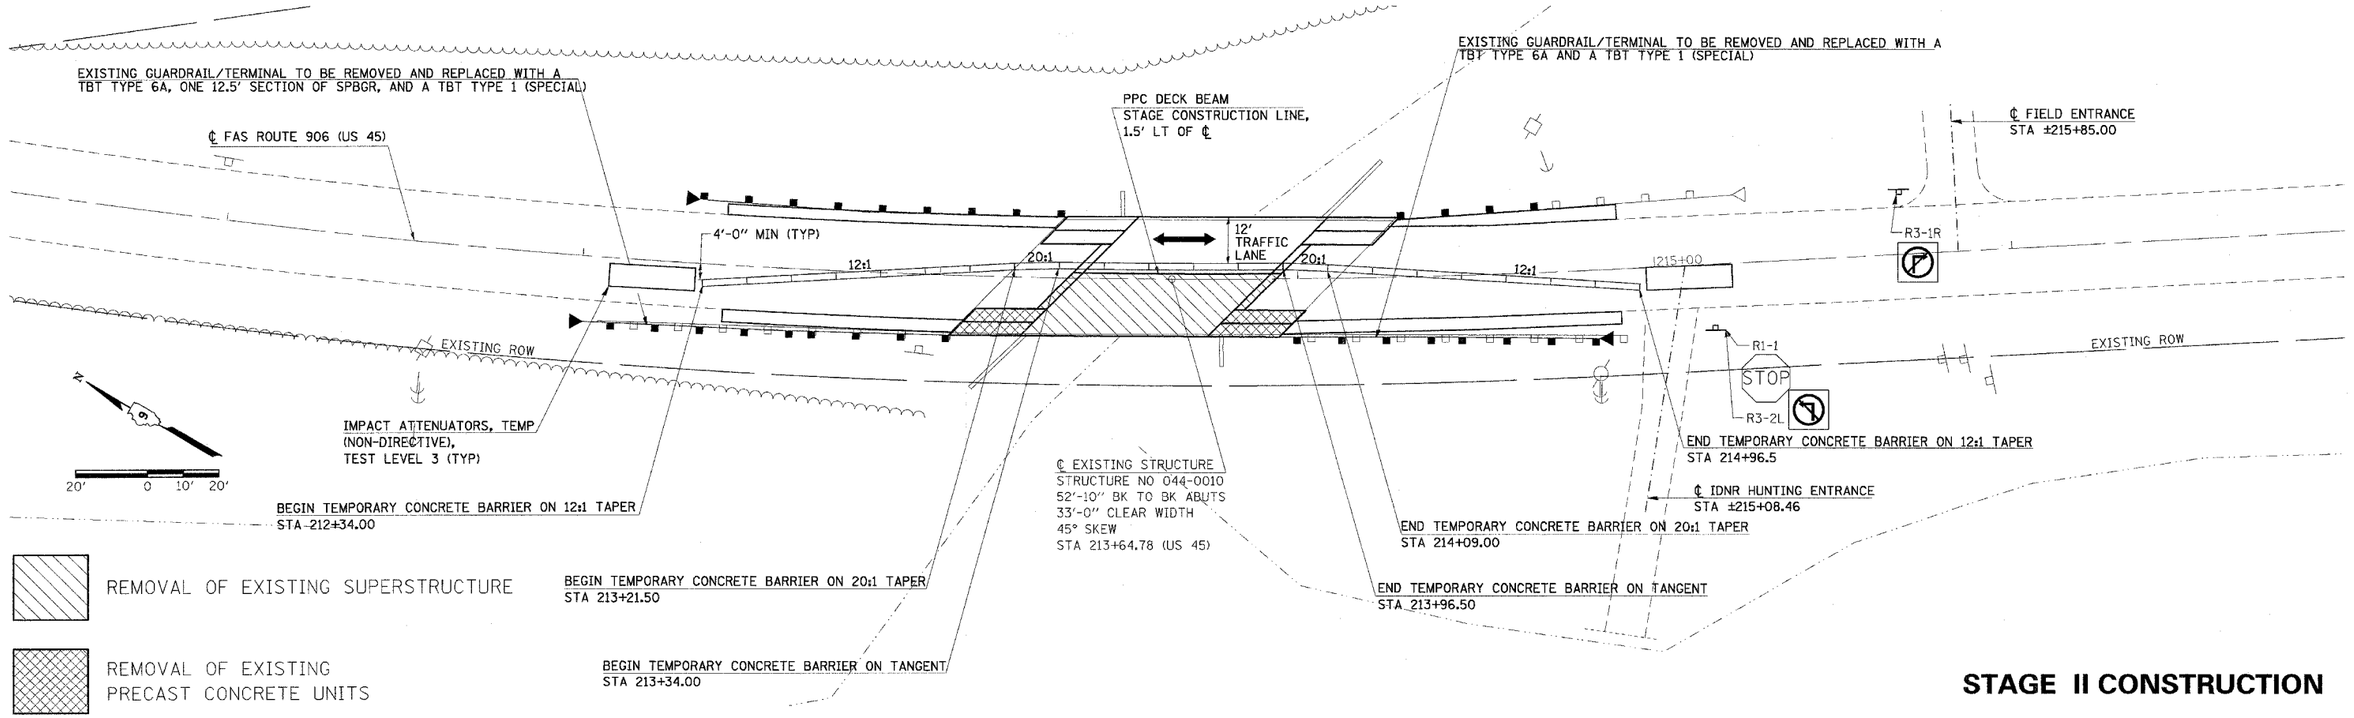

STAGE II CONSTRUCTION

8/21/2007
c:\projects\d903204\d903204ms.dgn
20.0000 ' / IN.
halstead+w

STAGE CONSTRUCTION – 044-0010
US 45 OVER CAVE CREEK