F.A.U. RTE.	SECTION	COUNTY	TOTAL SHEETS	SHEET NO.
1253	Y-B-R-2	LAKE	17	6
STA.	TO STA.			
FED. ROAD DIST. NO.	ILLINOIS	FED. AID PROJECT		

CONTRACT NO. 62768

1. ROAD CLOSED AHEAD (W 20-2)
2. DETOUR AHEAD (W 20-2)
3. ROAD CLOSED TO THRU TRAFFIC (R11-4-4830)
4. DETOUR / HALF DAY ROAD (EASTBOUND) / ↑ — (M4-8) 6" BLACK LETTERS ON WHITE BACKGROUND (M6-3-2115)
5. DETOUR / HALF DAY ROAD (EASTBOUND) / ↱ — (M4-8) 6" BLACK LETTERS ON WHITE BACKGROUND (M6-1R-2115)
6. DETOUR / HALF DAY ROAD (EASTBOUND) / → — (M4-8) 6" BLACK LETTERS ON WHITE BACKGROUND (M6-1R-2115)
7. DETOUR / HALF DAY ROAD (EASTBOUND) / ↰ — (M1-7-219) 6" BLACK LETTERS ON WHITE BACKGROUND (M6-3-2115)
8. DETOUR / HALF DAY ROAD (EASTBOUND) / ← — (M1-7-219) 6" BLACK LETTERS ON WHITE BACKGROUND (M6-1L-2115)
9. END DETOUR / HALF DAY ROAD (EASTBOUND) — (M4-8a) 6" BLACK LETTERS ON WHITE BACKGROUND
10. ROAD CLOSED — R11-2

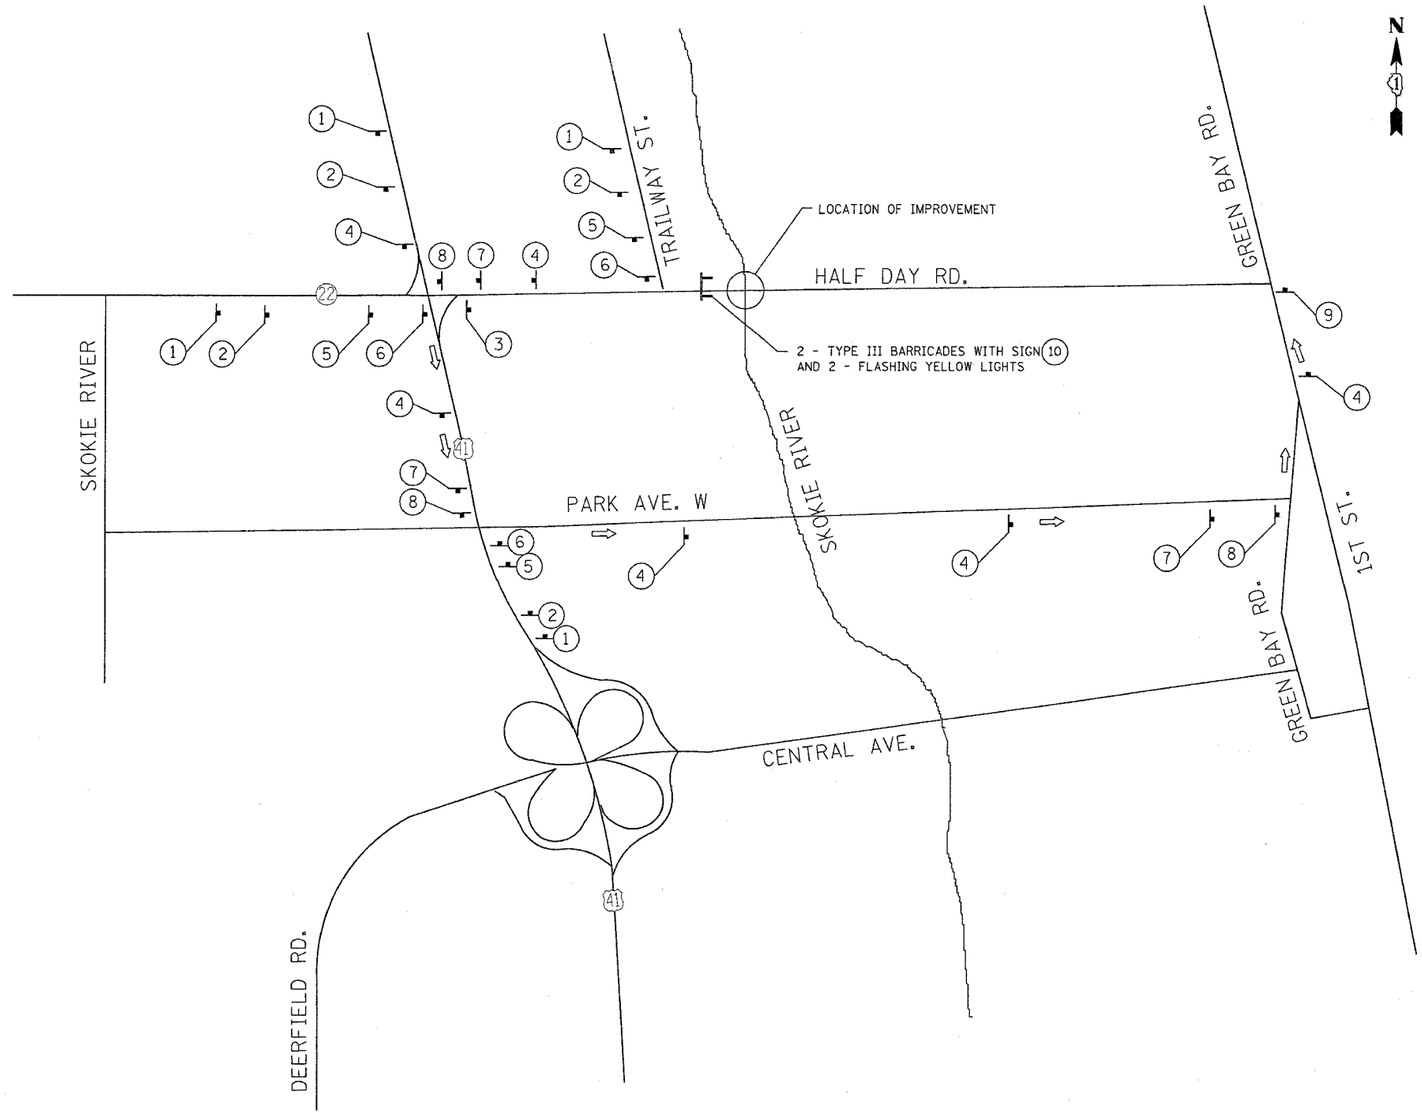

REVISIONS	
NAME	DATE

ILLINOIS DEPARTMENT OF TRANSPORTATION

DETOUR PLAN FOR
HALF DAY RD (EASTBOUND) OVER
E. BRANCH SKOKIE DITCH
SN 049-0011

SCALE: NO SCALE
DATE: 8/30/2006

DRAWN BY
CHECKED BY

PLOT DATE = 8/30/2006
FILE NAME = c:\projects\d12348\design_ea.dgn
PLOT SCALE = 50.0000 ' / IN.
USER NAME = shurmsb