CONTRACT NO. 64626

F.A.P. RTE.	SECTION	COUNTY	TOTAL SHEETS	SHEET NO.
742	37RS-6	OGLE	69	33
STA.	TO STA.			
FED. ROAD DIST. NO.	ILLINOIS	FED. AID PROJECT		

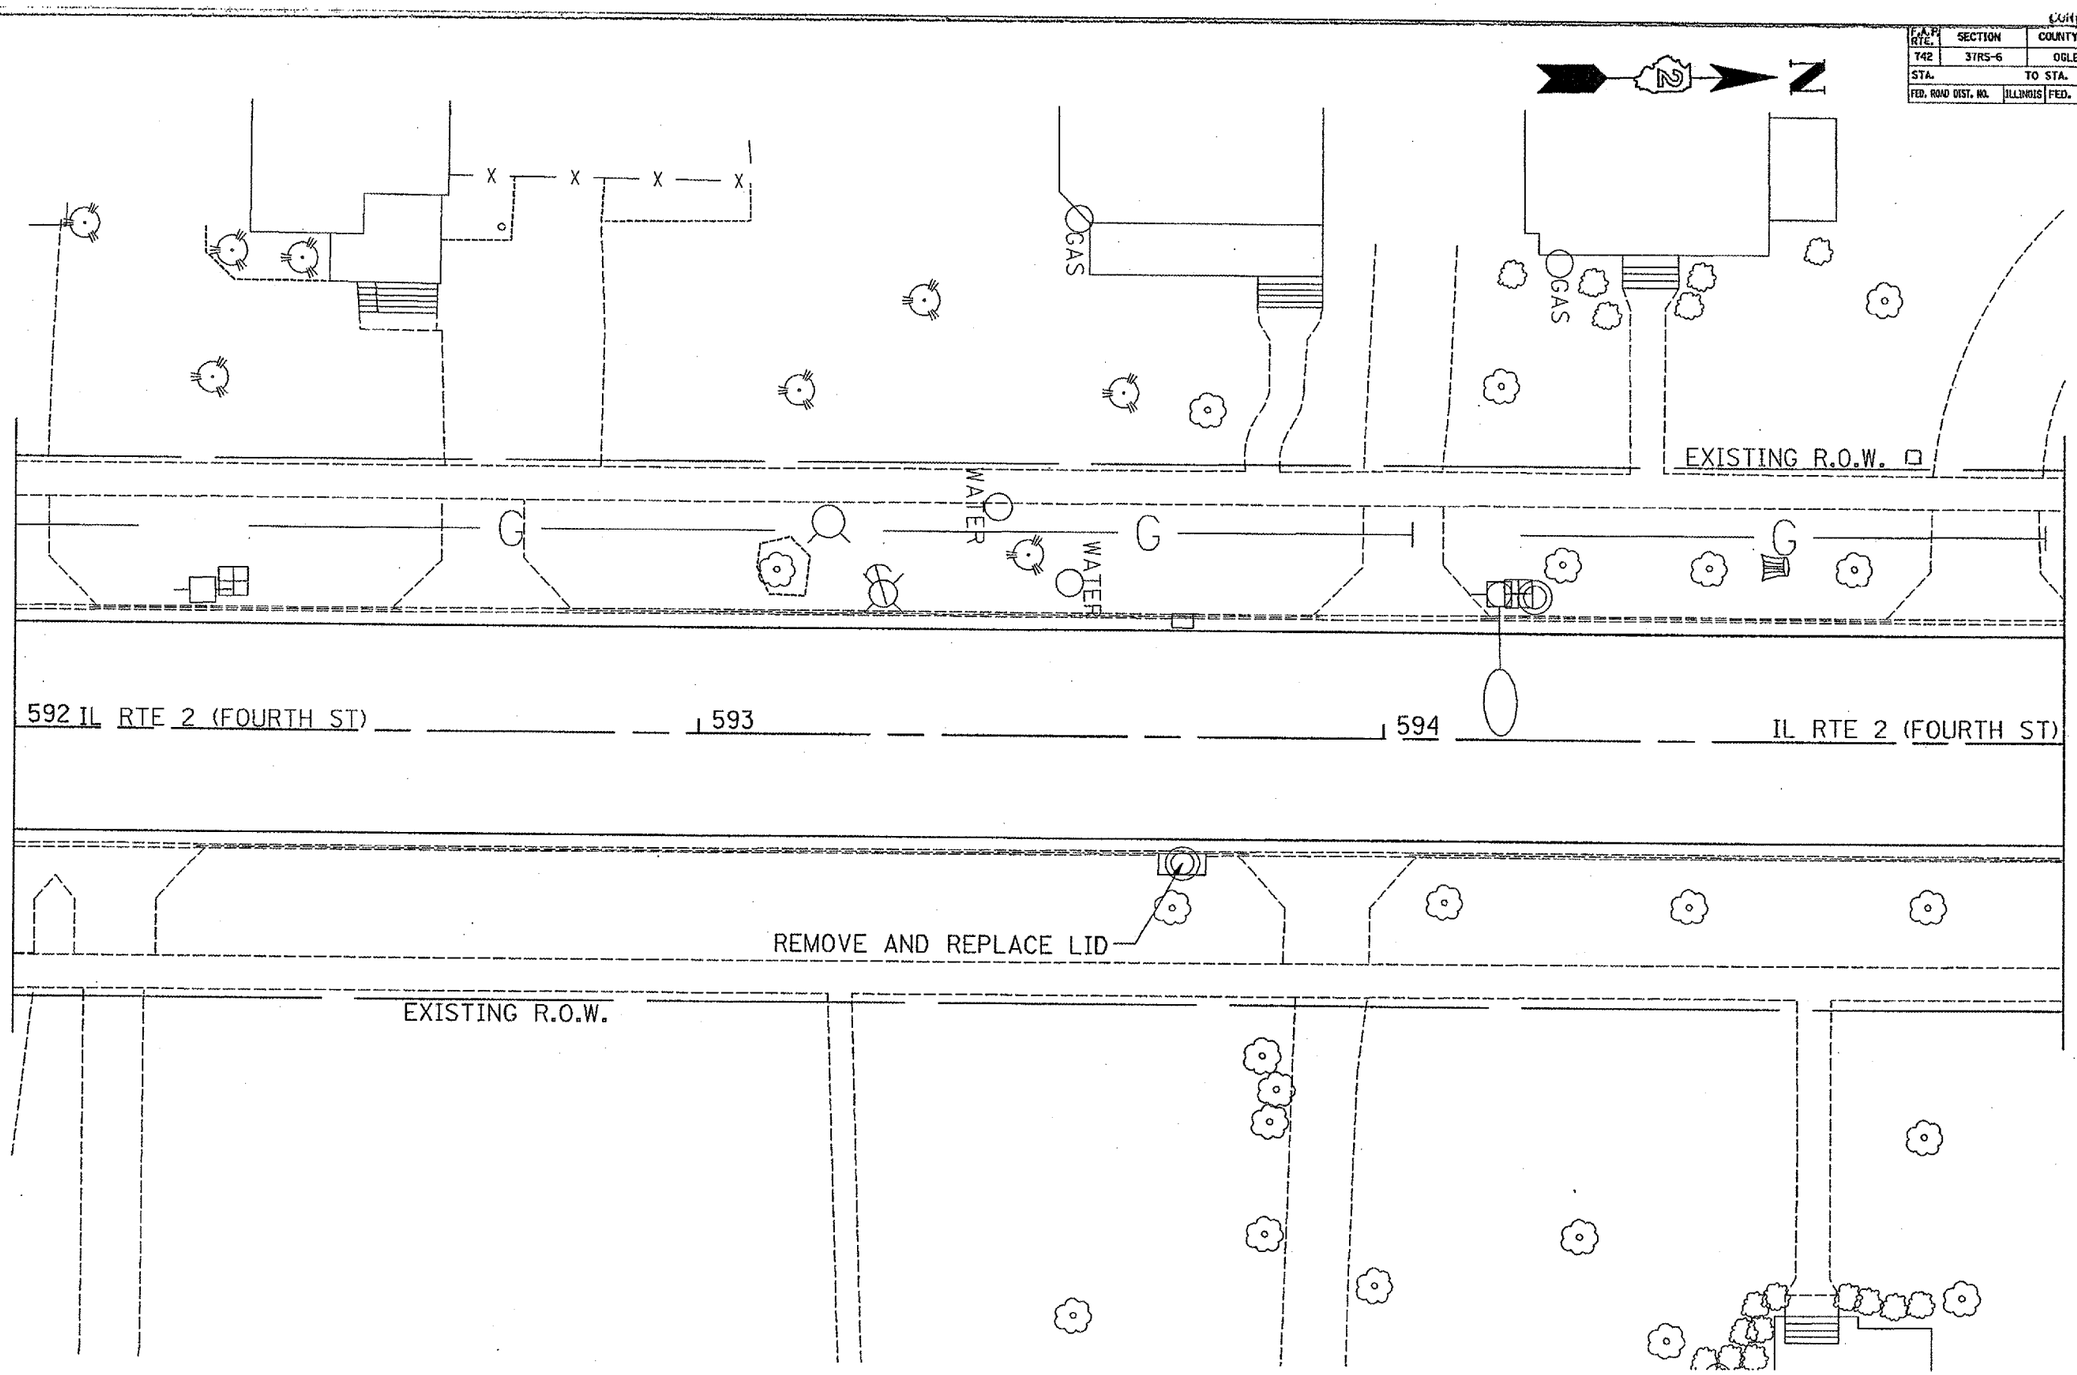

PLOT DATE = Wed Aug 09 14:14:31 2006
FILE NAME = c:\projects\pw\36534\00\d0154\dgn\rr01.dgn
PLOT SCALE = 10.000000 '/ IN.
USER NAME = rayman1