CONTRACT NO. 64626

F.A.P. RTE.	SECTION	COUNTY	TOTAL SHEETS	SHEET NO.
742	3TRS-6	OGLE	69	41
STA.	TO STA.			
FED. ROAD DIST. NO.	ILLINOIS	FED. AID PROJECT		

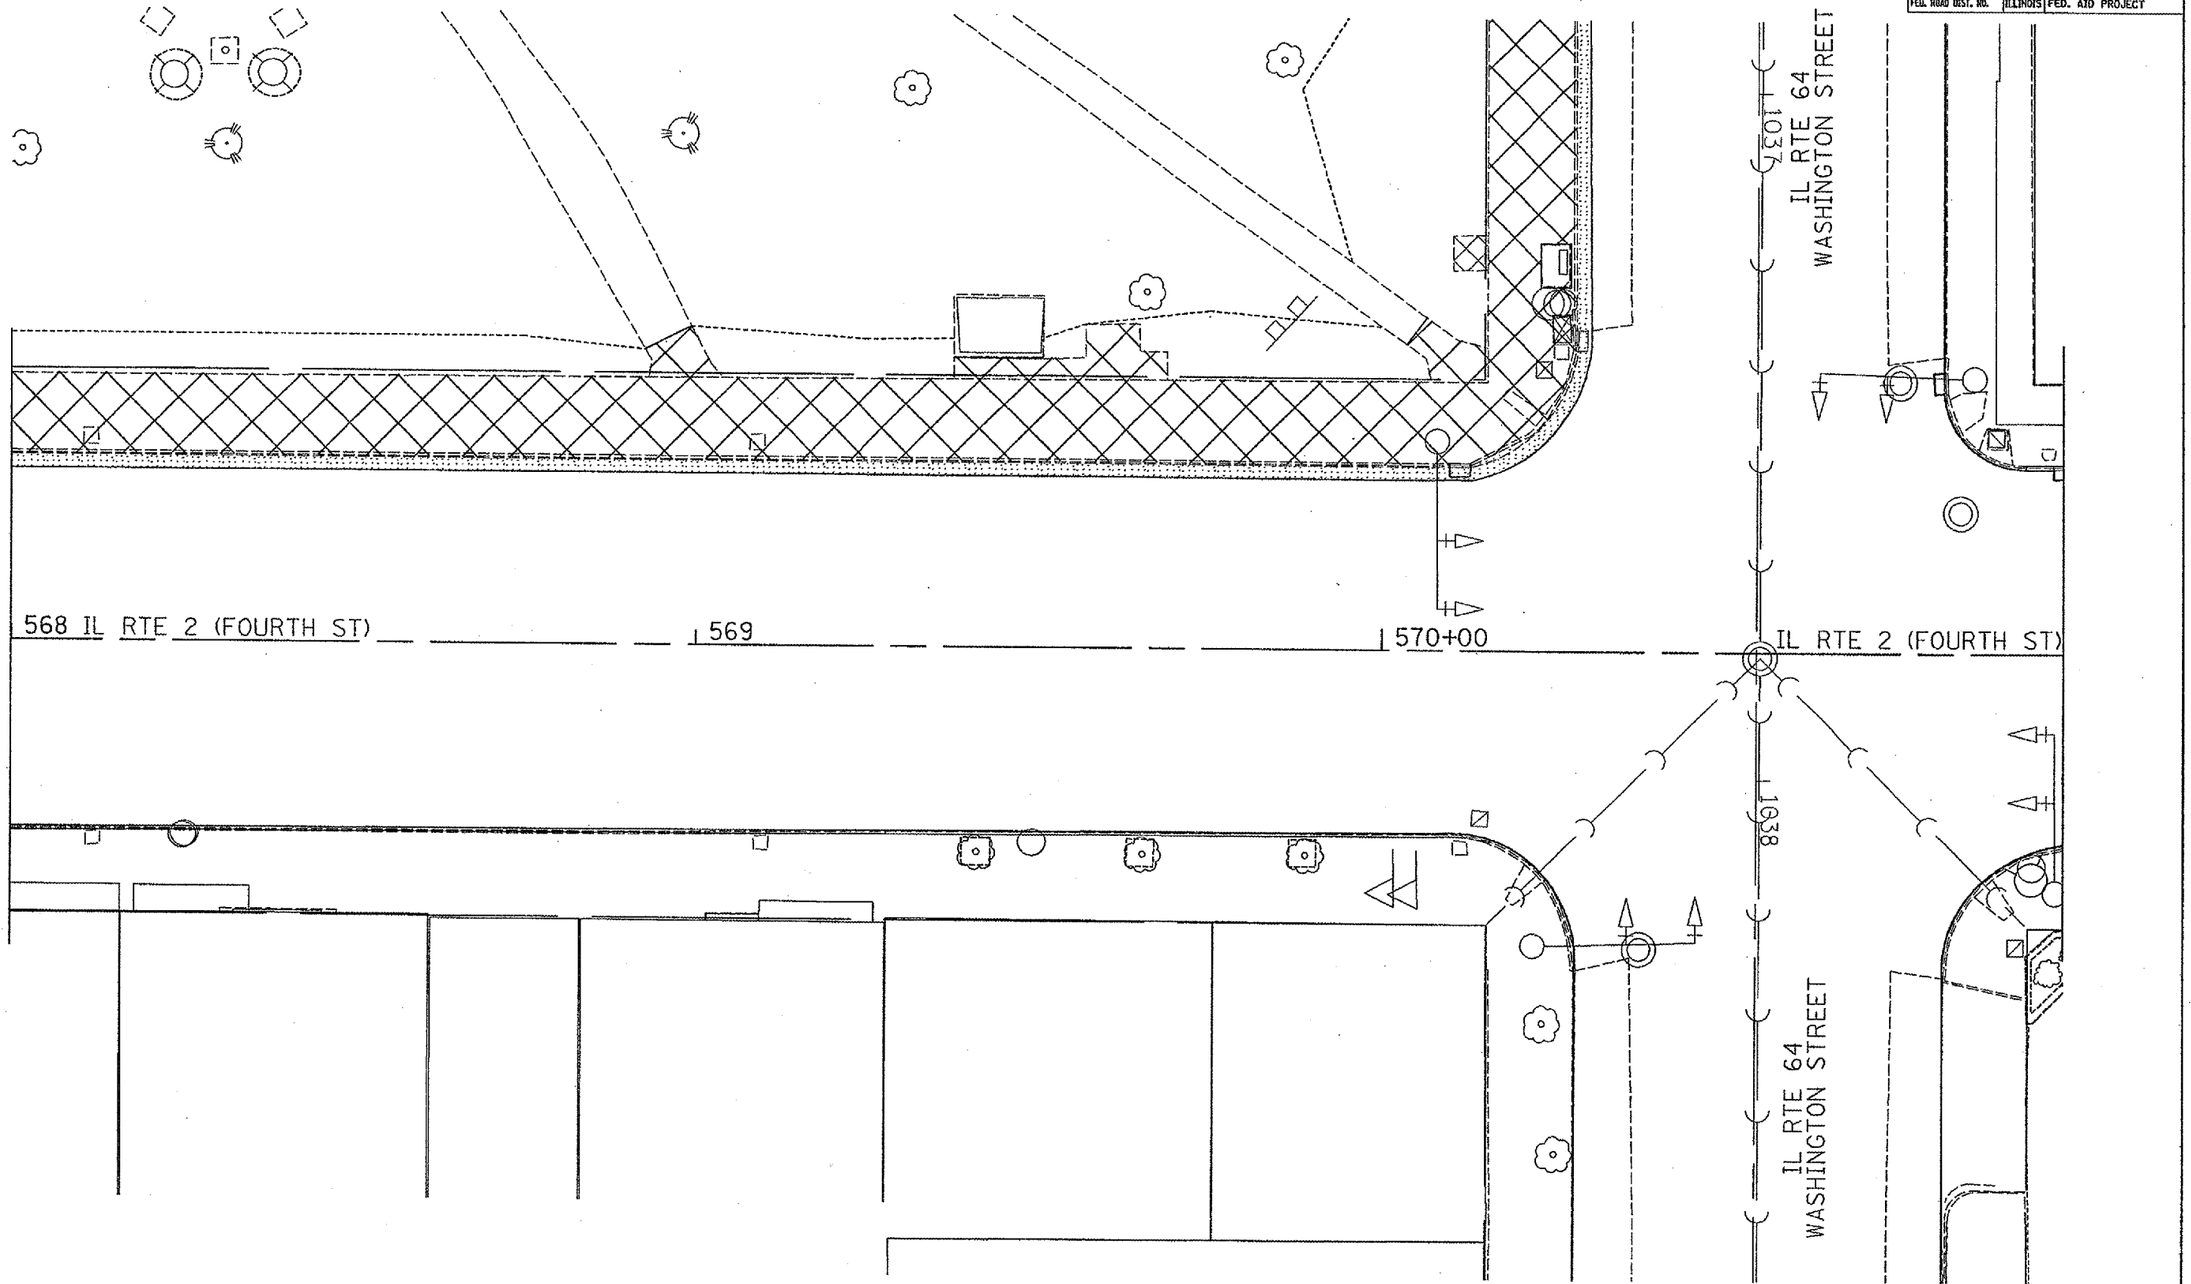

PLOT DATE = Wed Aug 09 14:28:12 2006
FILE NAME = s:\pwork\mrb\d1548ba\dgn\d1548ba1sht.dgn
PLOT SCALE = 50.0000 '/ IN.
USER NAME = mgnuri