PLOT DATE = Thu Aug 18 07:03:42 2005
FILE NAME = d:\projects\p215462\dl5462s199.dgn
PLOT SCALE = 16.0000 ' / IN.
USER NAME = reynar1

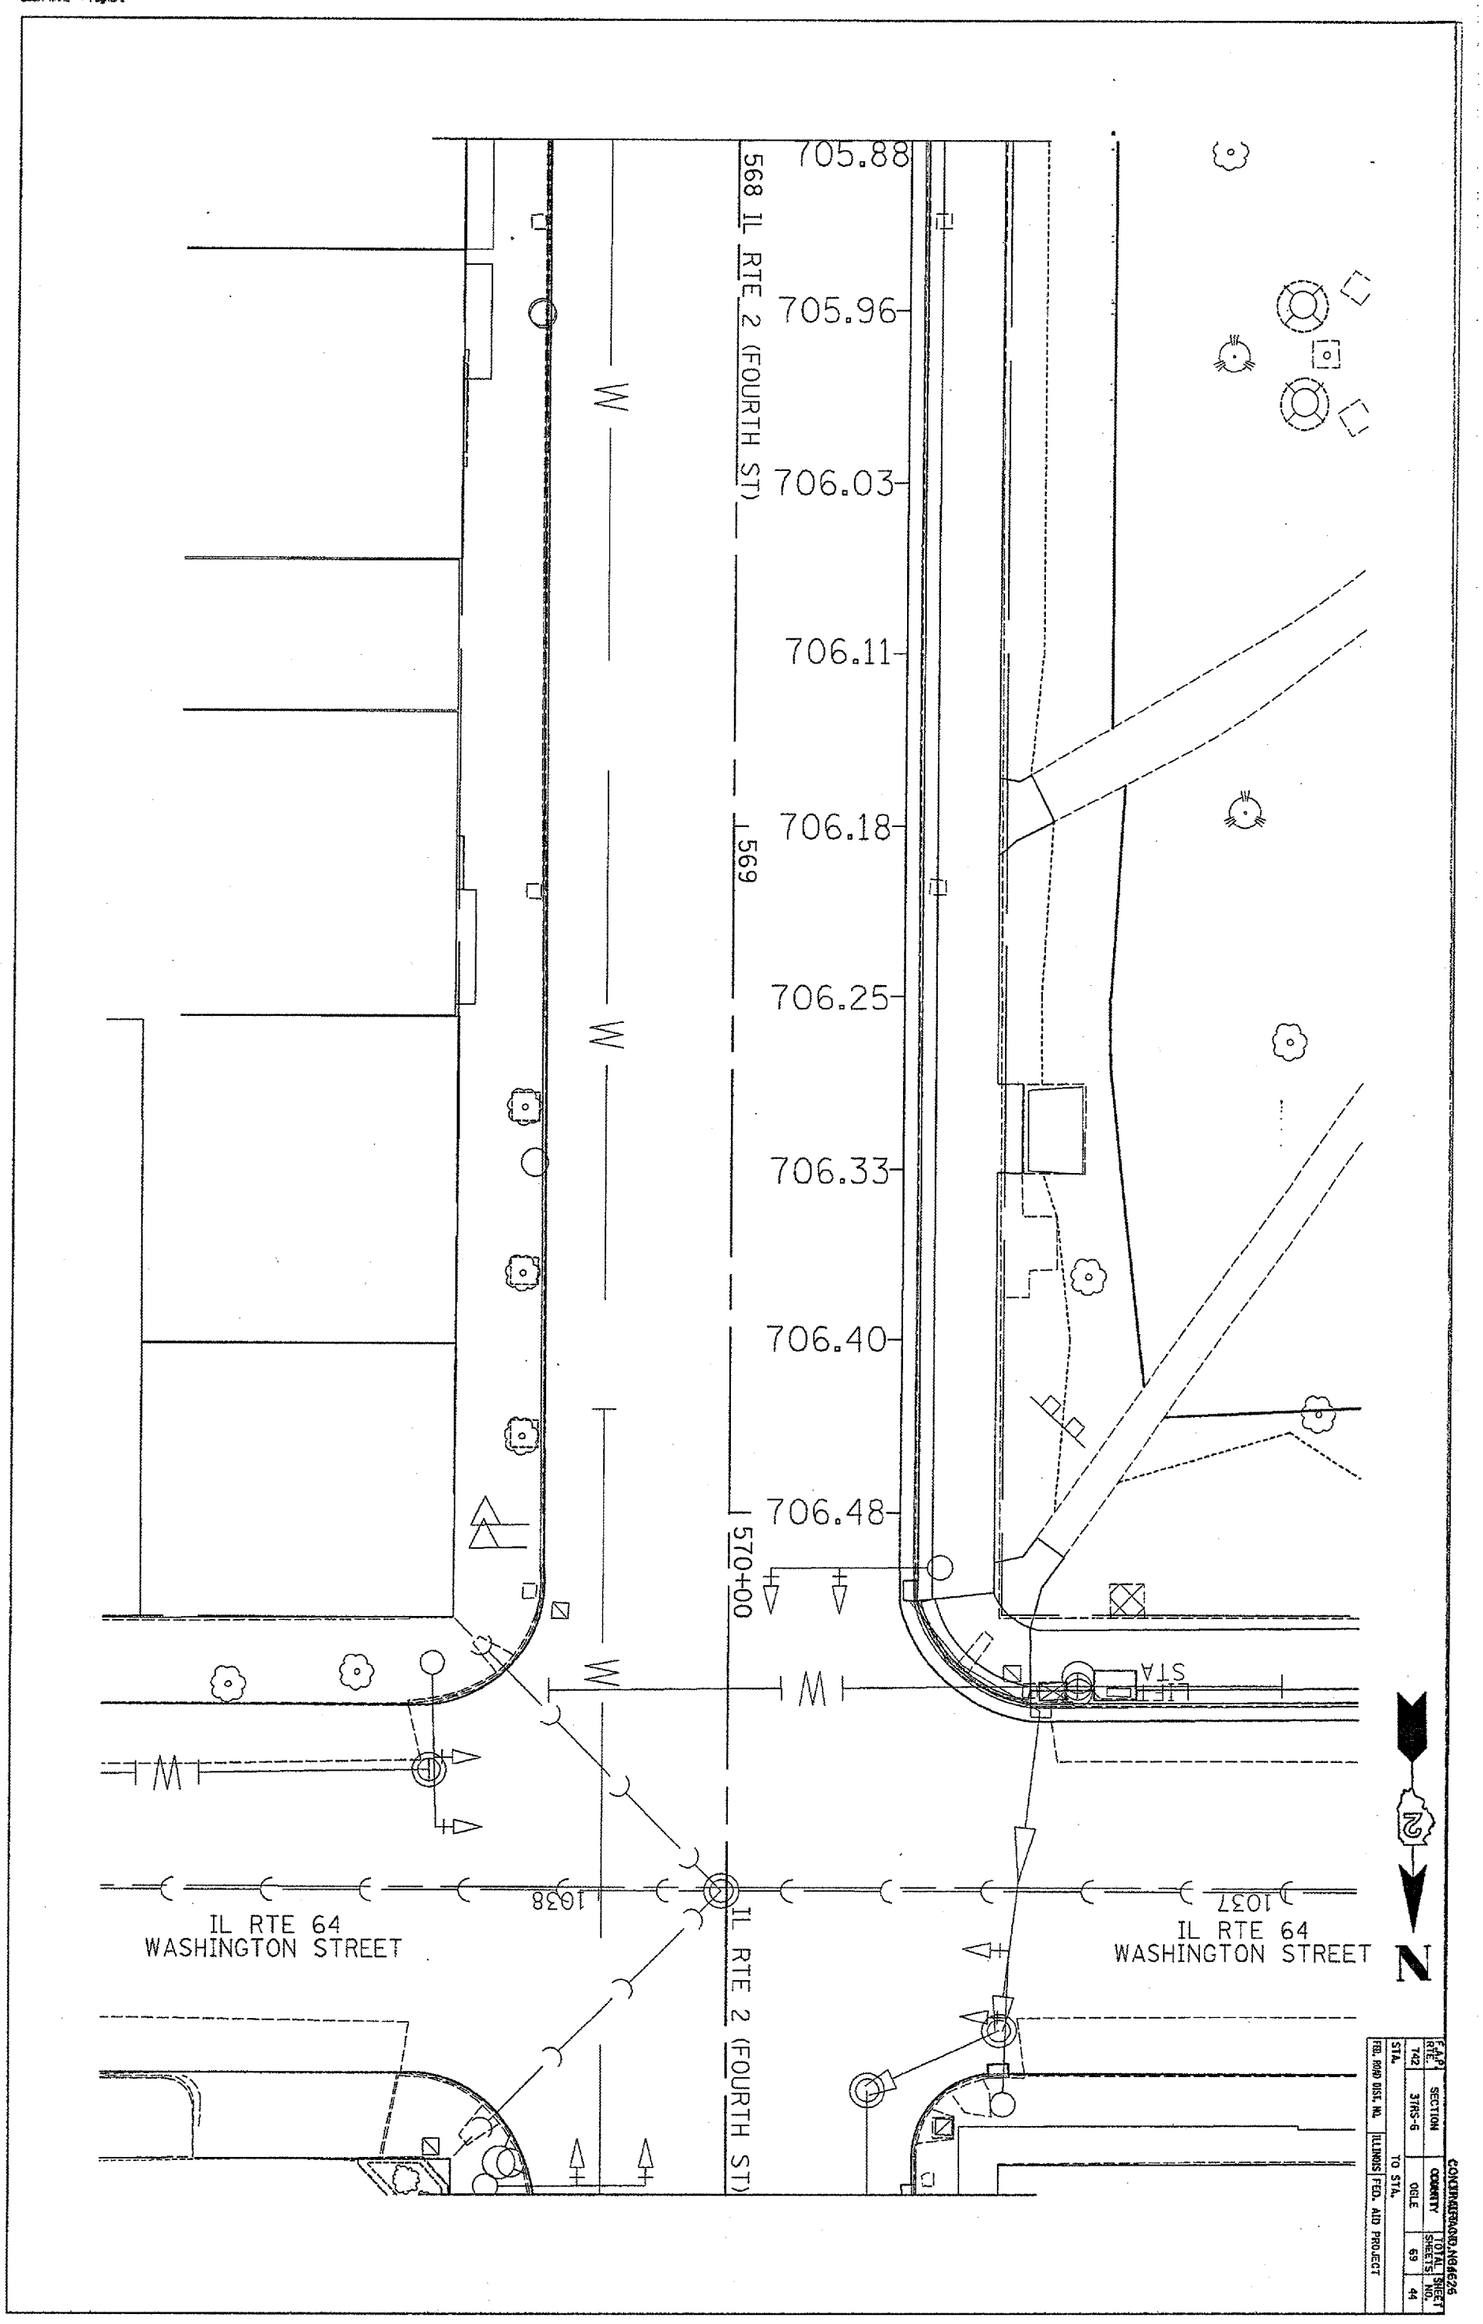

F.A.P. RTE.	SECTION	COUNTY	SHEET NO.
742	3TRS-G	OGLE	44
STA.		TO STA.	TOTAL SHEETS
FED. ROAD DIST. NO.	ILLINOIS	FED. AID PROJECT	63

CONTRACT ROAD, A96626