CONTRACT NO. 64626

F.A.P RTE.	SECTION	COUNTY	TOTAL SHEETS	SHEET NO.
742	3TRS-6	OGLE	69	59

STA. 567+50.00 TO STA. 567+75.00

FED. ROAD DIST. NO. | ILLINOIS | FED. AID PROJECT

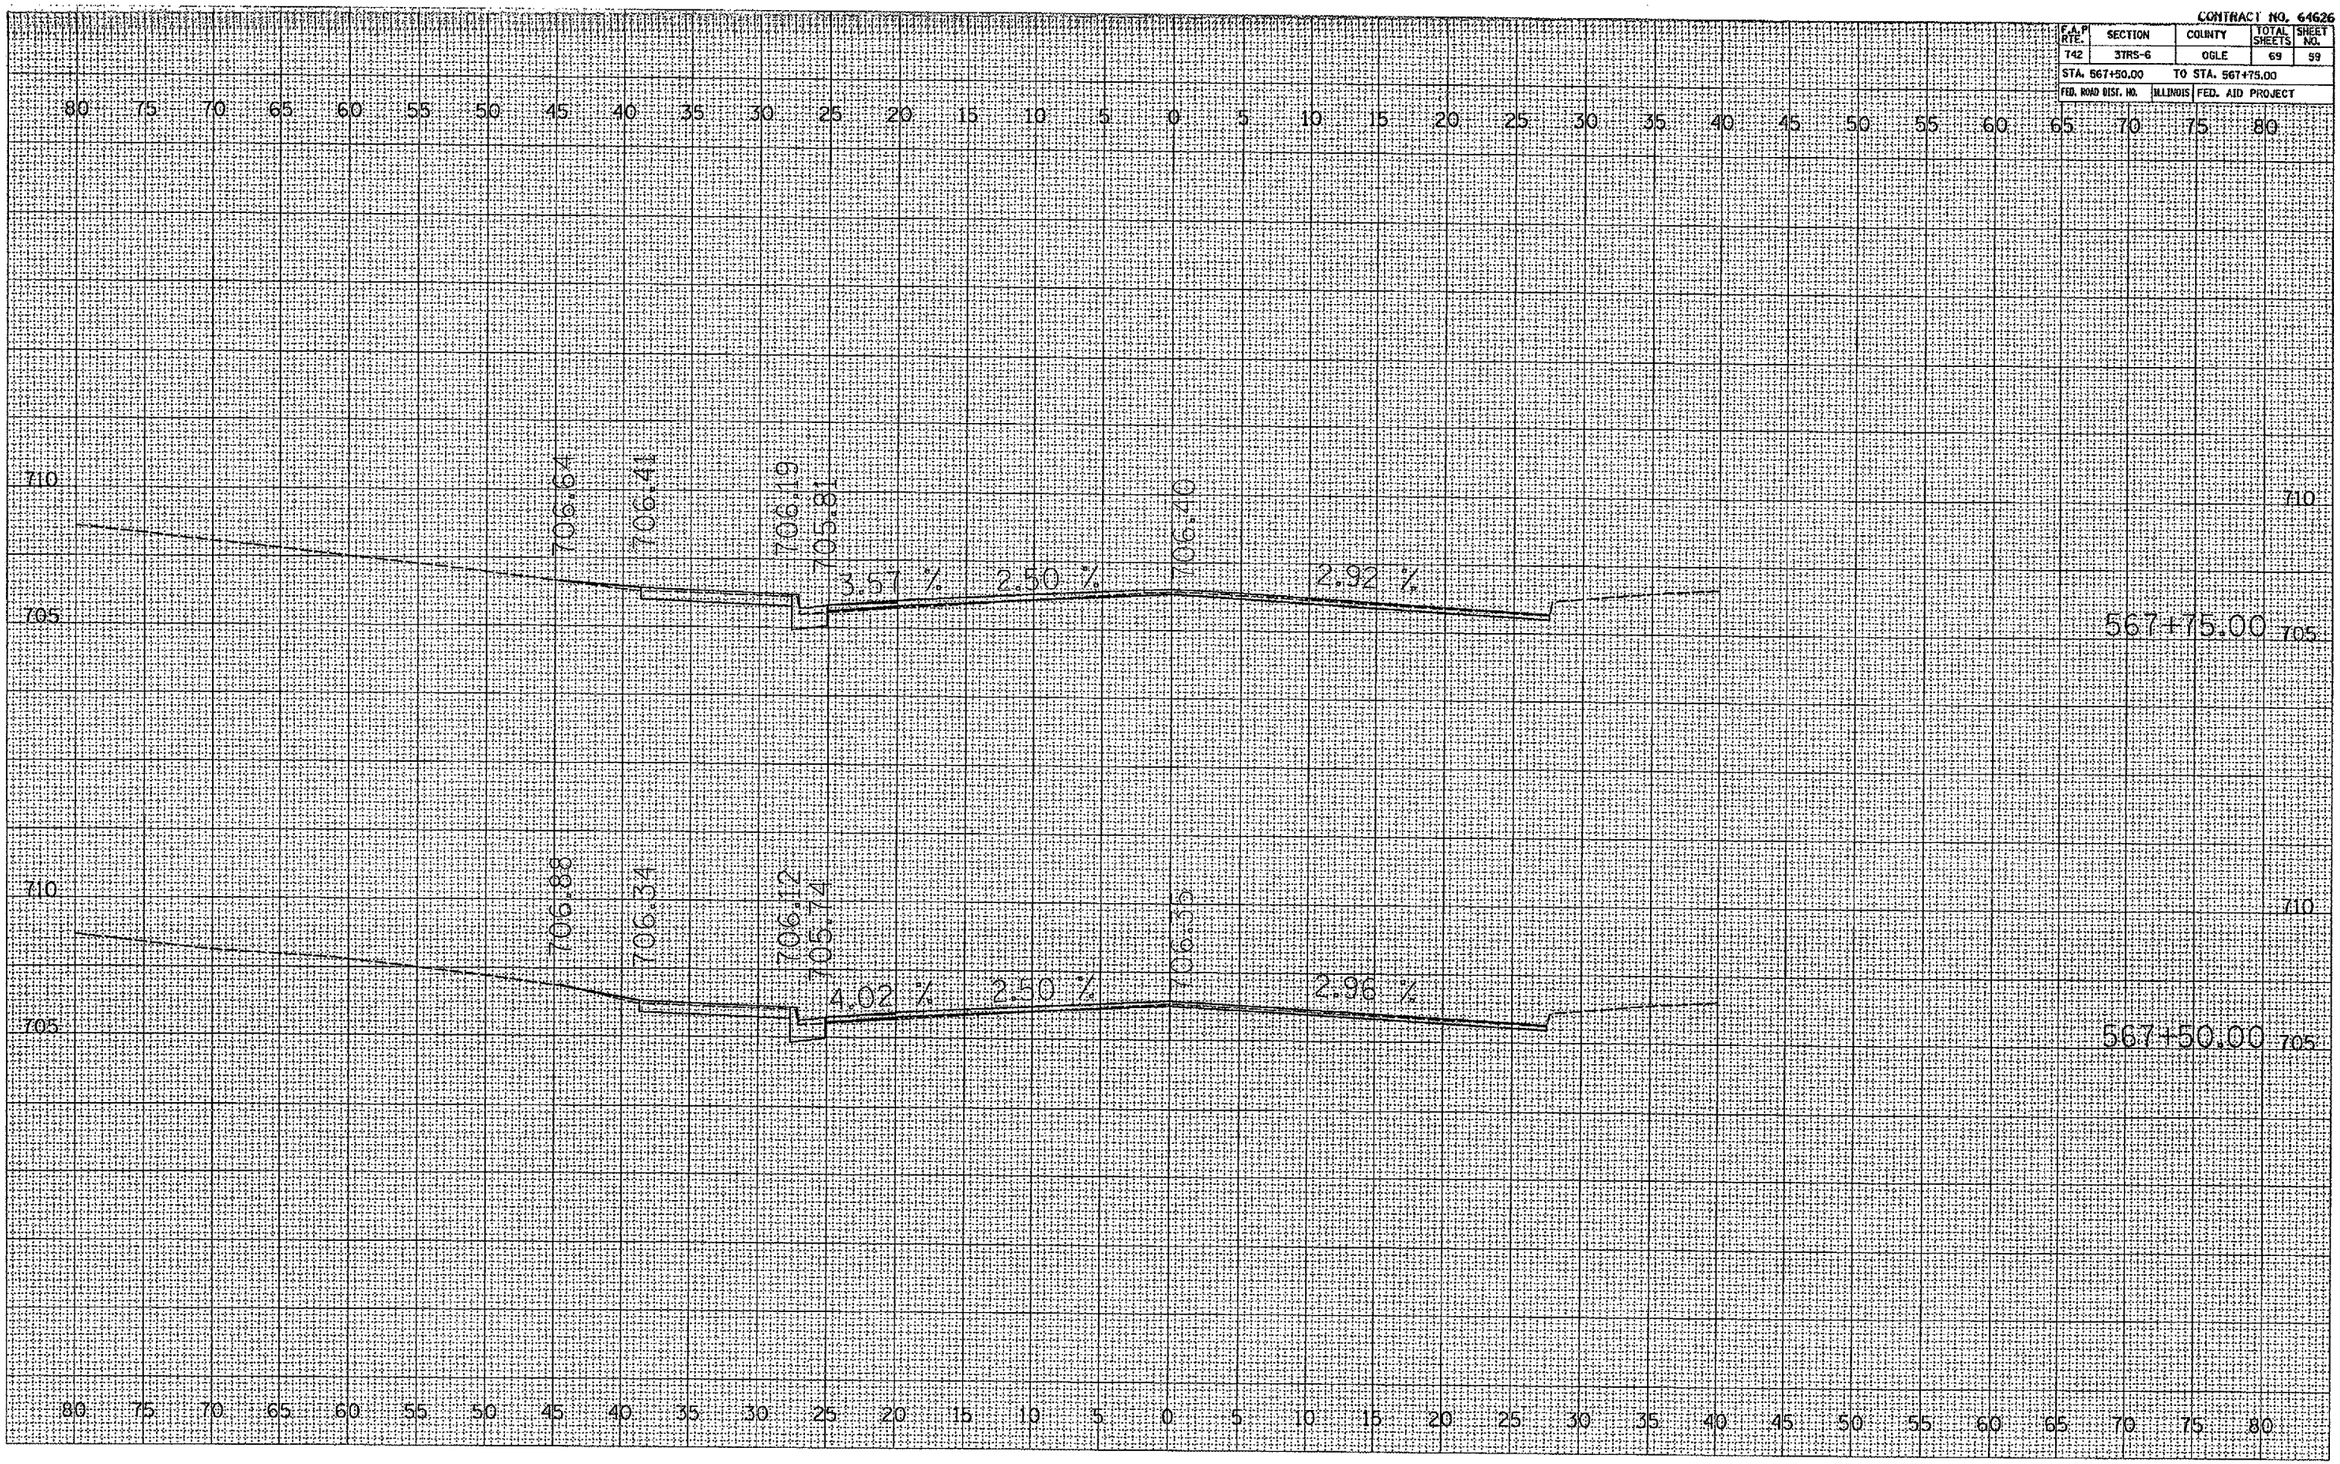

FINAL SURVEY — NOTE BOOK NO. — SURVEYED — PLOTTED — TEMPLATE — AREAS — AREAS CHECKED — BY — DATE

ORIGINAL SURVEY — NOTE BOOK NO. — SURVEYED — PLOTTED — TEMPLATE — AREAS — AREAS CHECKED — BY — DATE

PLOT DATE = Wed Aug 09 14:36:45 2006
FILE NAME = c:\projects\p215420\d154620\m99
PLOT SCALE = 5.0000 ' / IN.
USER NAME = rwgnor1