CONTRACT NO. 64626

F.A.P. RTE.	SECTION	COUNTY	TOTAL SHEETS	SHEET NO.
742	37RS-6	OGLE	69	62
STA. 569+00.00		TO STA. 569+25.00		
FED. ROAD DIST. NO.	ILLINOIS	FED. AID PROJECT		

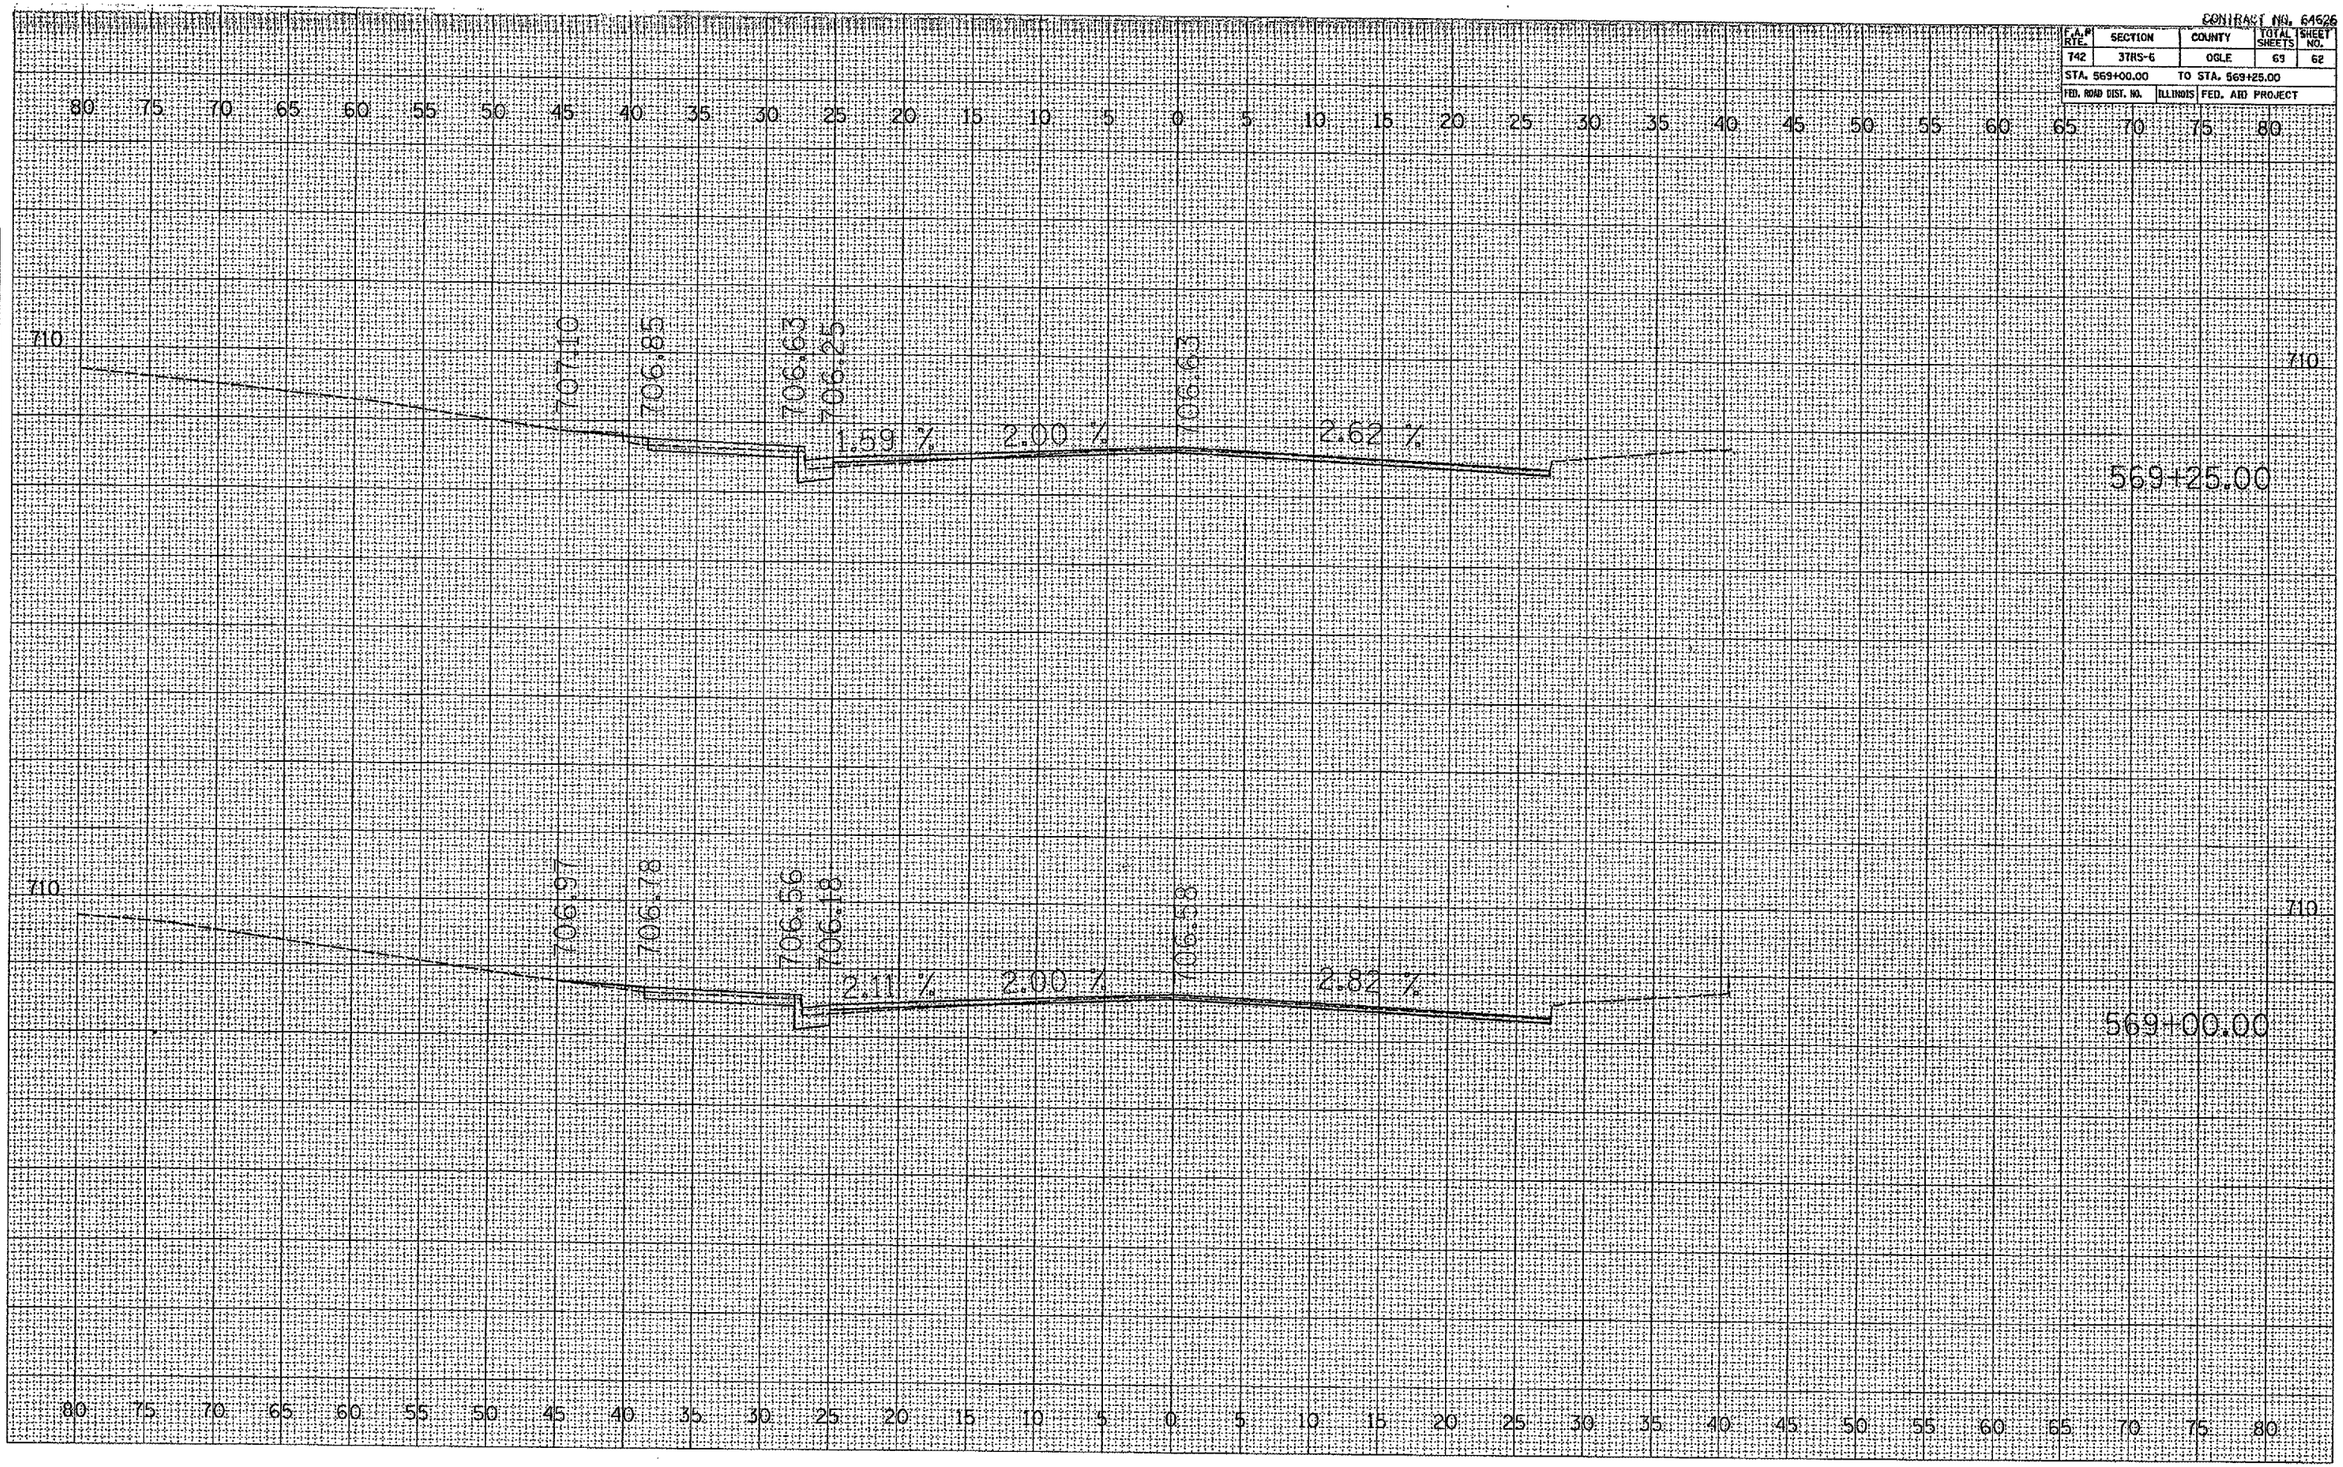

FINAL SURVEY | NOTE BOOK NO. | SURVEYED | PLOTTED | TEMPLATE | AREAS | AREAS CHECKED | BY | DATE

ORIGINAL SURVEY | NOTE BOOK NO. | SURVEYED | PLOTTED | TEMPLATE | AREAS | AREAS CHECKED | BY | DATE

PLOT DATE = Wed Aug 09 14:08:47 2006
FILE NAME = a:\projects\p216400\d15400cm99.dgn
PLOT SCALE = 5.0000 ' / IN.
USER NAME = rmgnan1