CONTRACT NO. 64626

F.A.P RTE.	SECTION	COUNTY	TOTAL SHEETS	SHEET NO.
742	37RS-6	OGLE	69	68

STA. 1036+50.00 TO STA. 1036+75.00

FED. ROAD DIST. NO. | ILLINOIS | FED. AID PROJECT

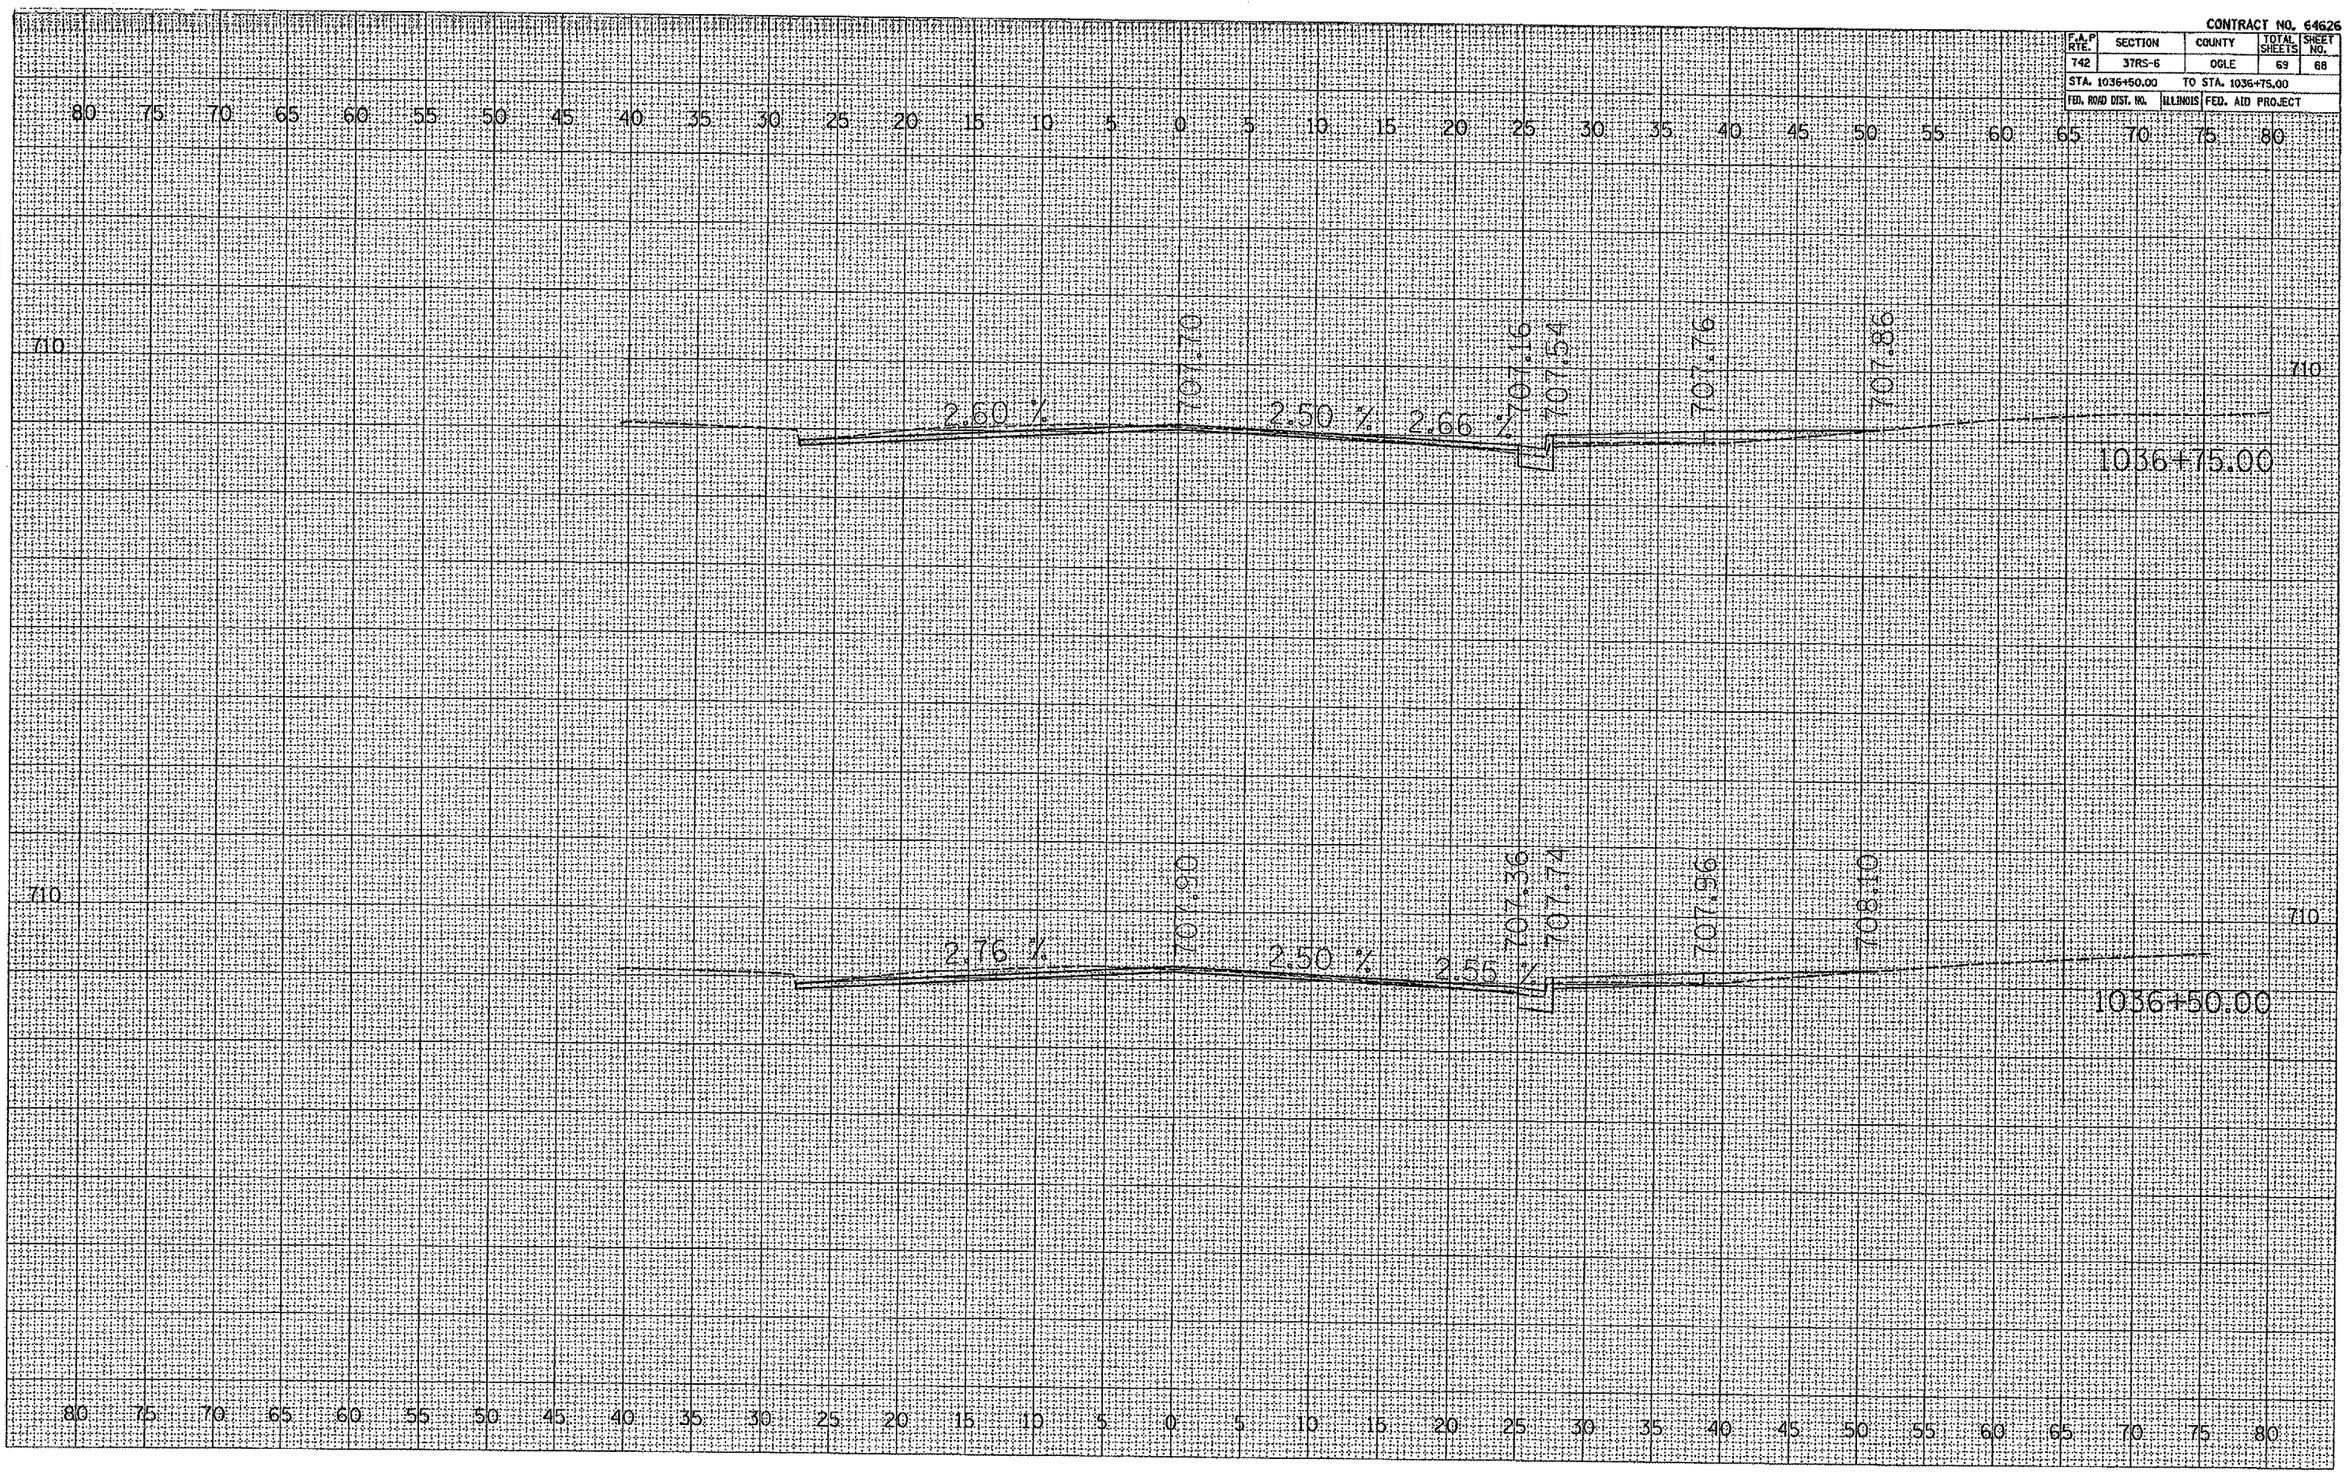

FINAL SURVEY | NOTE BOOK NO. | SURVEYED | PLOTTED | TEMPLATE | AREAS | AREAS CHECKED | BY | DATE

ORIGINAL SURVEY | NOTE BOOK NO. | SURVEYED | PLOTTED | TEMPLATE | AREAS | AREAS CHECKED | BY | DATE

PLOT DATE = Wed Aug 09 14:38:49 2006
FILE NAME = c:\projects\p2754001\d154000m99.dgn
PLOT SCALE = 5.0000 ' / IN.
USER NAME = rsynorl