F.A.P RTE.	SECTION	COUNTY	TOTAL SHEETS	SHEET NO.
315	(34-6,55-1)	HANCOCK/ McDONOUGH	433	317
STA. 1448+00.00		TO STA. 1449+00.00		
FED. ROAD DIST. NO.	ILLINOIS	FED. AID PROJECT		
		STATE CONTRACT NO. 68206		

FINAL SURVEY — NOTE BOOK — NO. — SURVEYED — PLOTTED — TEMPLATE — AREAS — AREAS CHECKED — BY — DATE

ORIGINAL SURVEY — NOTE BOOK — NO. — SURVEYED — PLOTTED — TEMPLATE — AREAS — AREAS CHECKED — BY — DATE

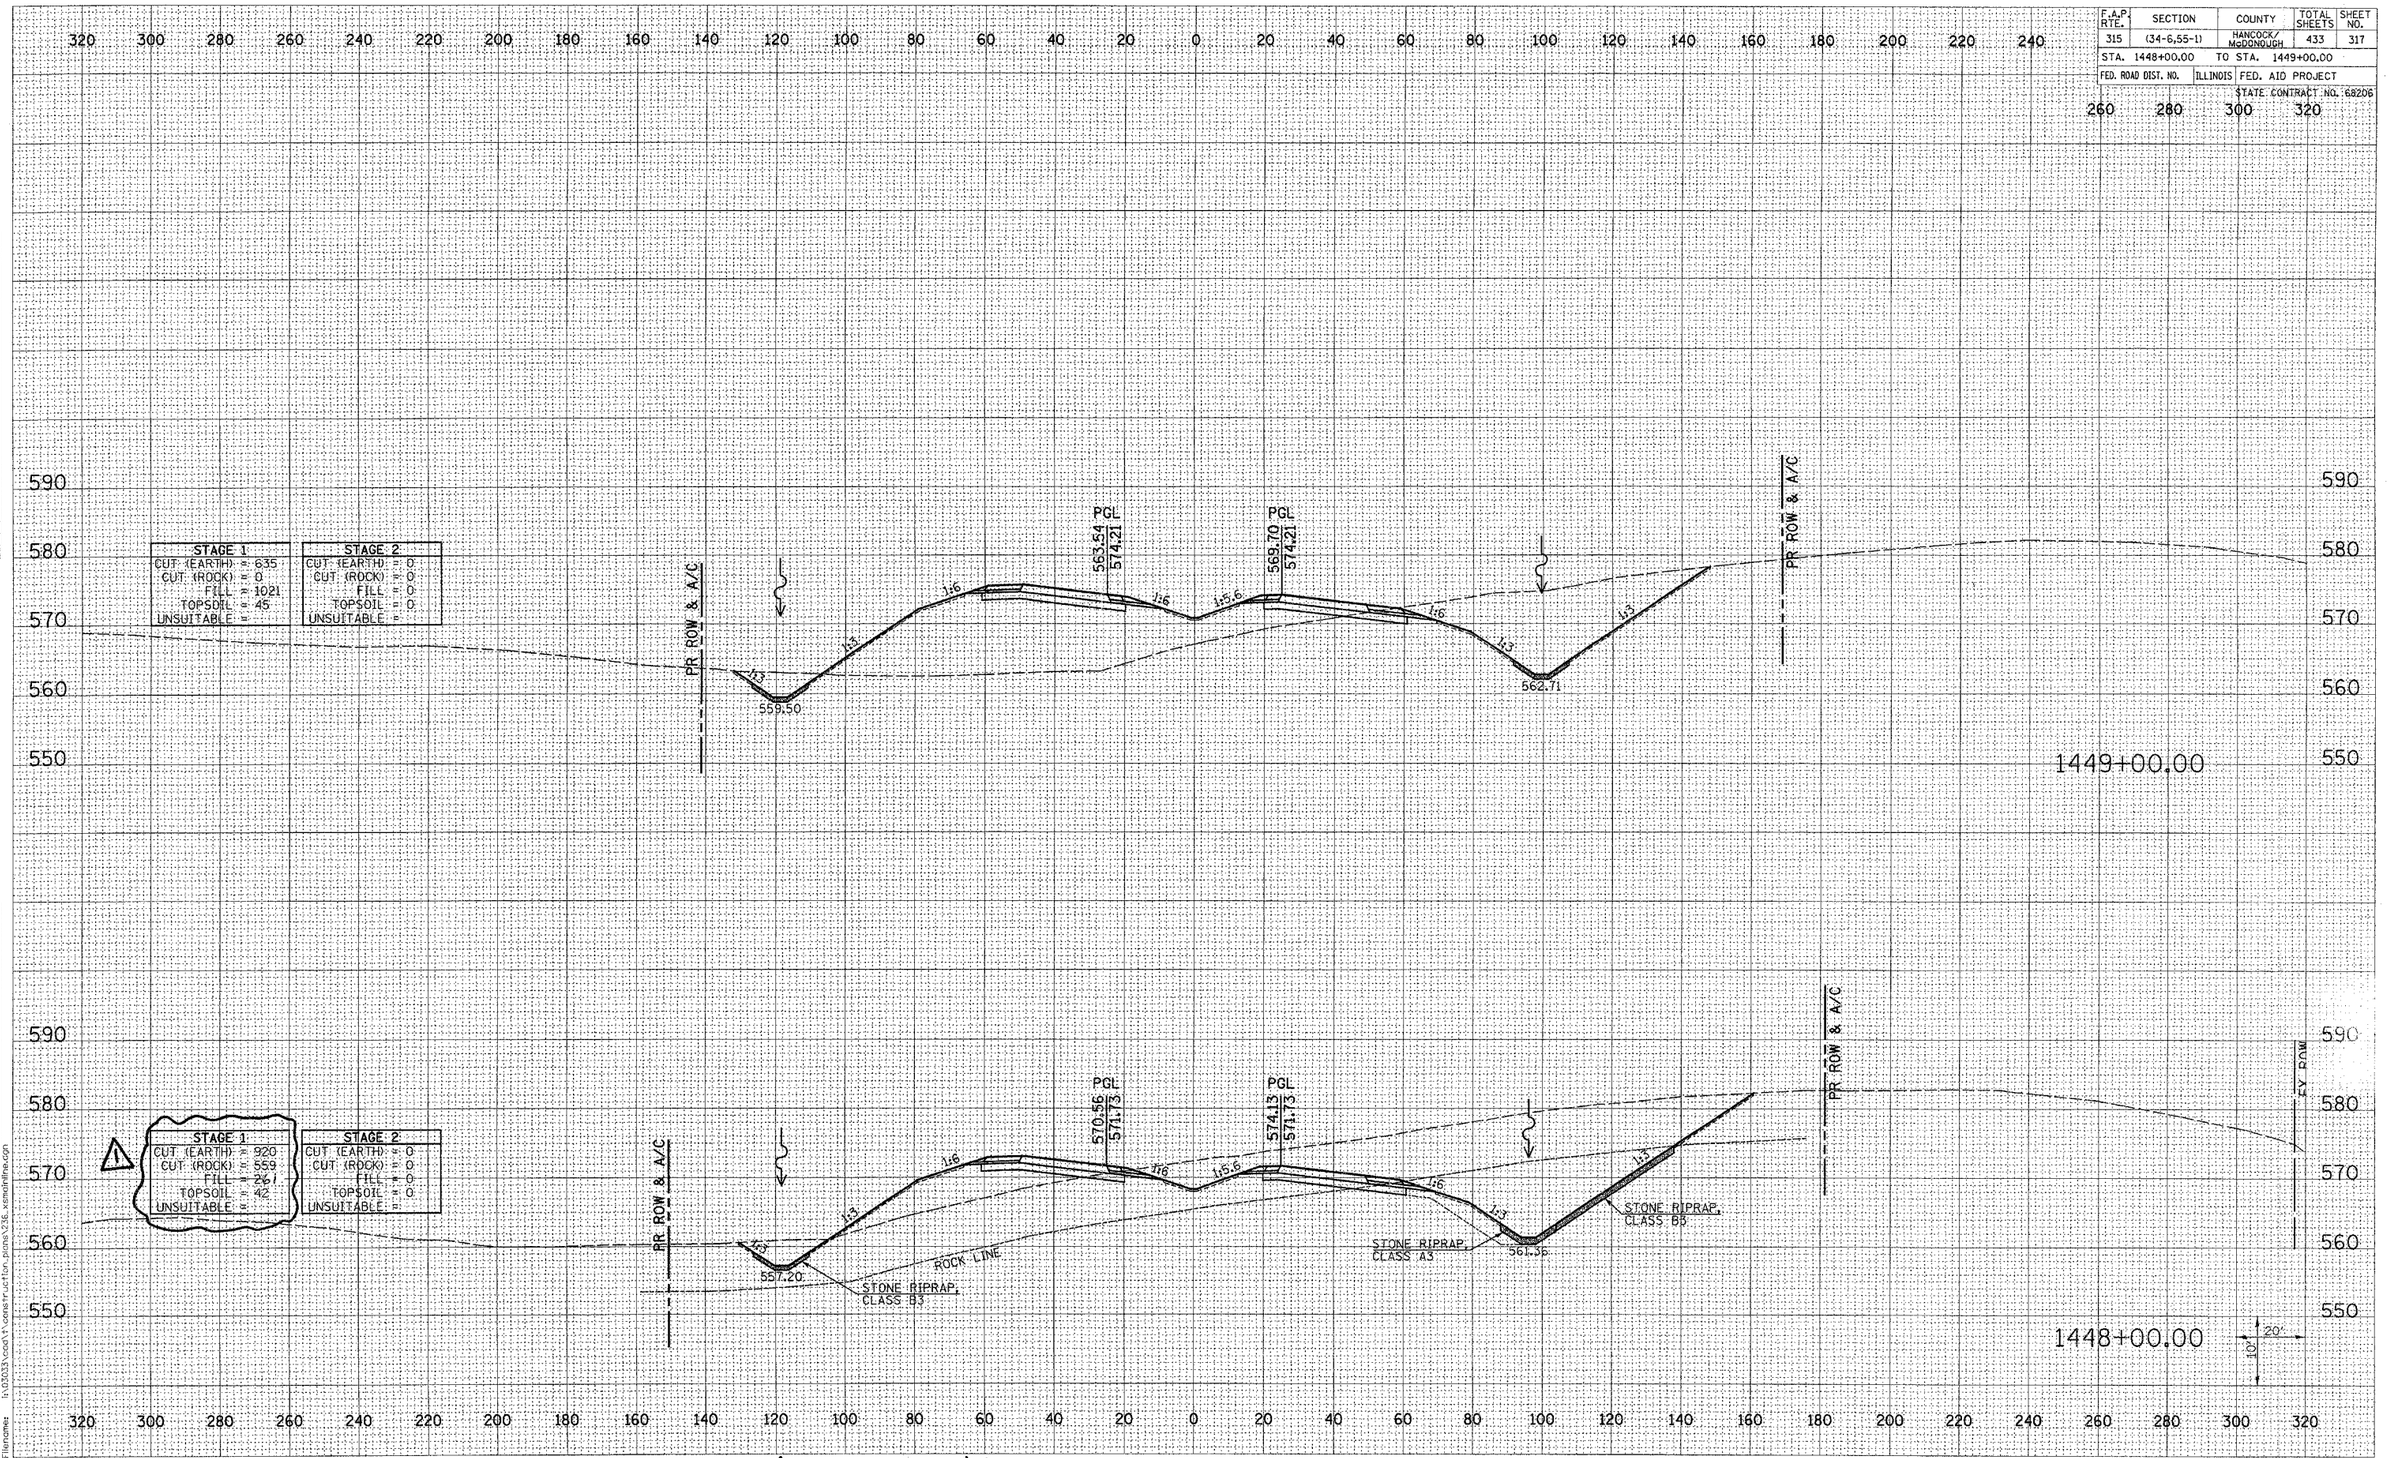

STAGE 1		STAGE 2	
CUT (EARTH)	635	CUT (EARTH)	0
CUT (ROCK)	0	CUT (ROCK)	0
FILL	1021	FILL	0
TOPSOIL	45	TOPSOIL	0
UNSUITABLE		UNSUITABLE	

STAGE 1		STAGE 2	
CUT (EARTH)	920	CUT (EARTH)	0
CUT (ROCK)	559	CUT (ROCK)	0
FILL	267	FILL	0
TOPSOIL	42	TOPSOIL	0
UNSUITABLE		UNSUITABLE	

Plot Date: 8/23/2006
Plot Time: 12:50:25 PM
Plotted By: sdonathe
Pen Table: ...
Filename: ...

⚠ REVISED 11/1/06

FAP ROUTE 315 (IL 336) CROSS SECTIONS STA 1448+00.00 TO 1449+00.00