F.A.P RTE.	SECTION	COUNTY	TOTAL SHEETS	SHEET NO.
315	(34-6,55-1)	HANCOCK/ McDONOUGH	433	95
STA. 1369+00	TO STA.1399+00			
FED. ROAD DIST. NO.	ILLINOIS	FED. AID PROJECT		

STATE CONTRACT NO. 68206

LEGEND

- DIRECTION OF TRAFFIC FLOW
- ROAD CLOSED (TYPE III BARRICADE)
- TEMPORARY CROSSOVER (BY OTHERS)

REFER TO DETAIL FOR TRAFFIC CONTROL AND PROTECTION, STANDARD 701416 (SPECIAL) FOR CROSSOVER UTILIZATION DETAILS

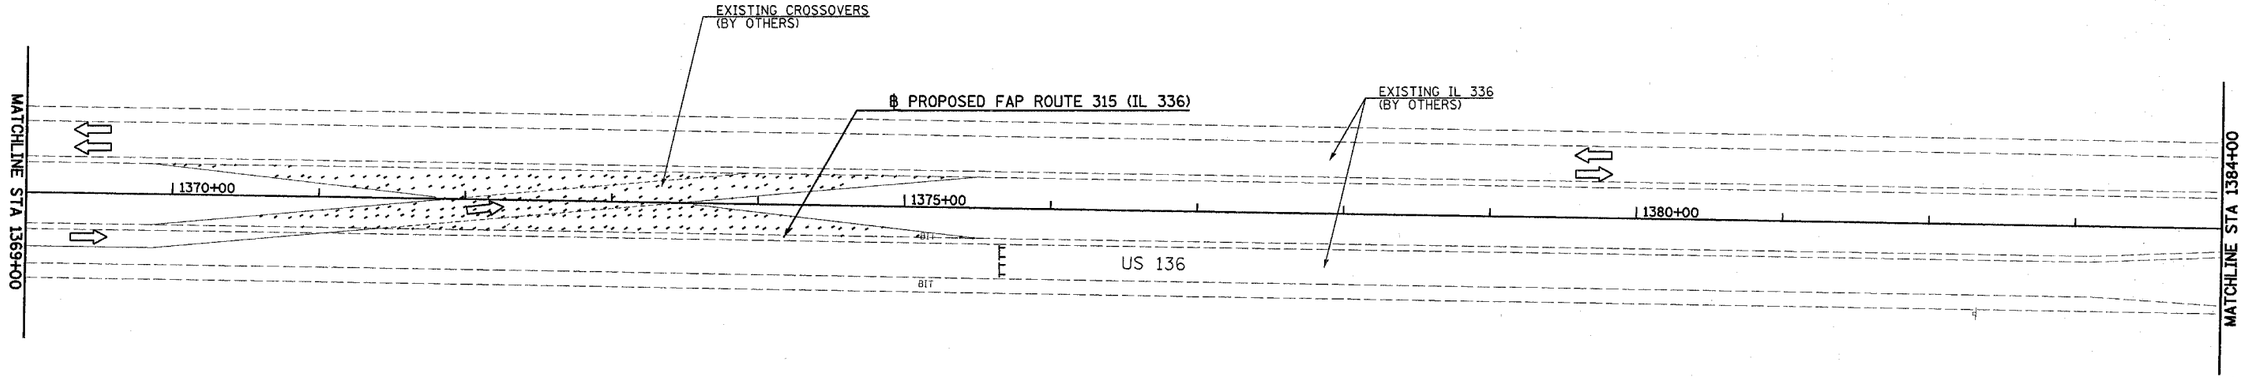

50 25 0 50 100

SCALE IN FEET

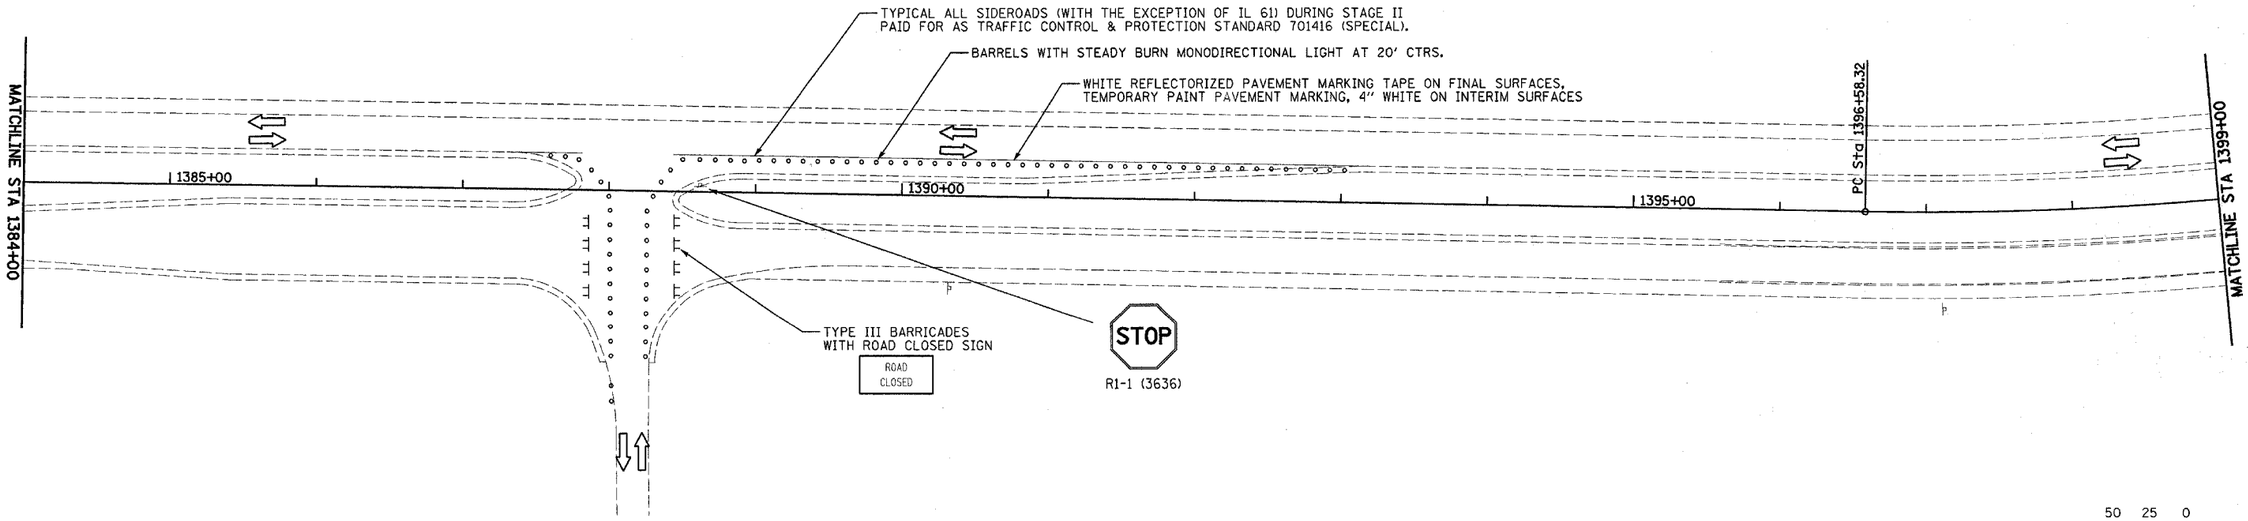

50 25 0 50 100

SCALE IN FEET

TEMPORARY RELOCATION OF SIGNS TO BE INCLUDED IN THE COST OF TRAFFIC CONTROL & PROTECTION STANDARD 701416 (SPECIAL)

MAINTENANCE OF TRAFFIC (STAGE 2) PLAN – FAP ROUTE 315 (IL 336) STA 1369+00 TO STA 1399+00

PLAN: SURVEYED, PLOTTED, HIGHWAY CHECKED, DIST. OF WAY CHECKED, CADD FILE NAME, NOTE BOOK, NO. | BY | DATE

PROFILE: SURVEYED, PLOTTED, DESIGNED, BLUE MOYED, STRUCTURE NOTATING CHKD, NOTE BOOK, NO. | BY | DATE

Plot Dates 7/8/2016
Plot Time 8:56:00 AM
Plotted By: bashmidt
Pen Table: idot.tbl
Filename: i:\03033\cadd\construction_plans\066_ca205pp1369.dgn