F.A.P. RTE.	SECTION	COUNTY	TOTAL SHEETS	SHEET NO.
315	(34-6,55-1)	HANCOCK/ McDONOUGH	433	106
STA. 1392+00		TO STA. 1422+00		
FED. ROAD DIST. NO.	ILLINOIS	FED. AID PROJECT		

STATE CONTRACT NO. 68206

TEMPORARY TRAFFIC ON ULTIMATE WB LANES

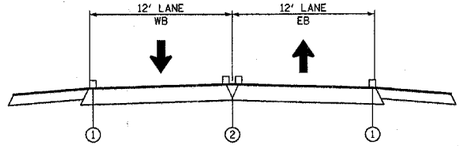

① EDGE LINES
TEMPORARY PAVEMENT MARKING 4" WHITE OR
TEMPORARY PAINT PAVEMENT MARKING 4" WHITE

② SOLID DOUBLE YELLOW
TEMPORARY PAVEMENT MARKING 4" YELLOW OR
TEMPORARY PAINT PAVEMENT MARKING 4" YELLOW

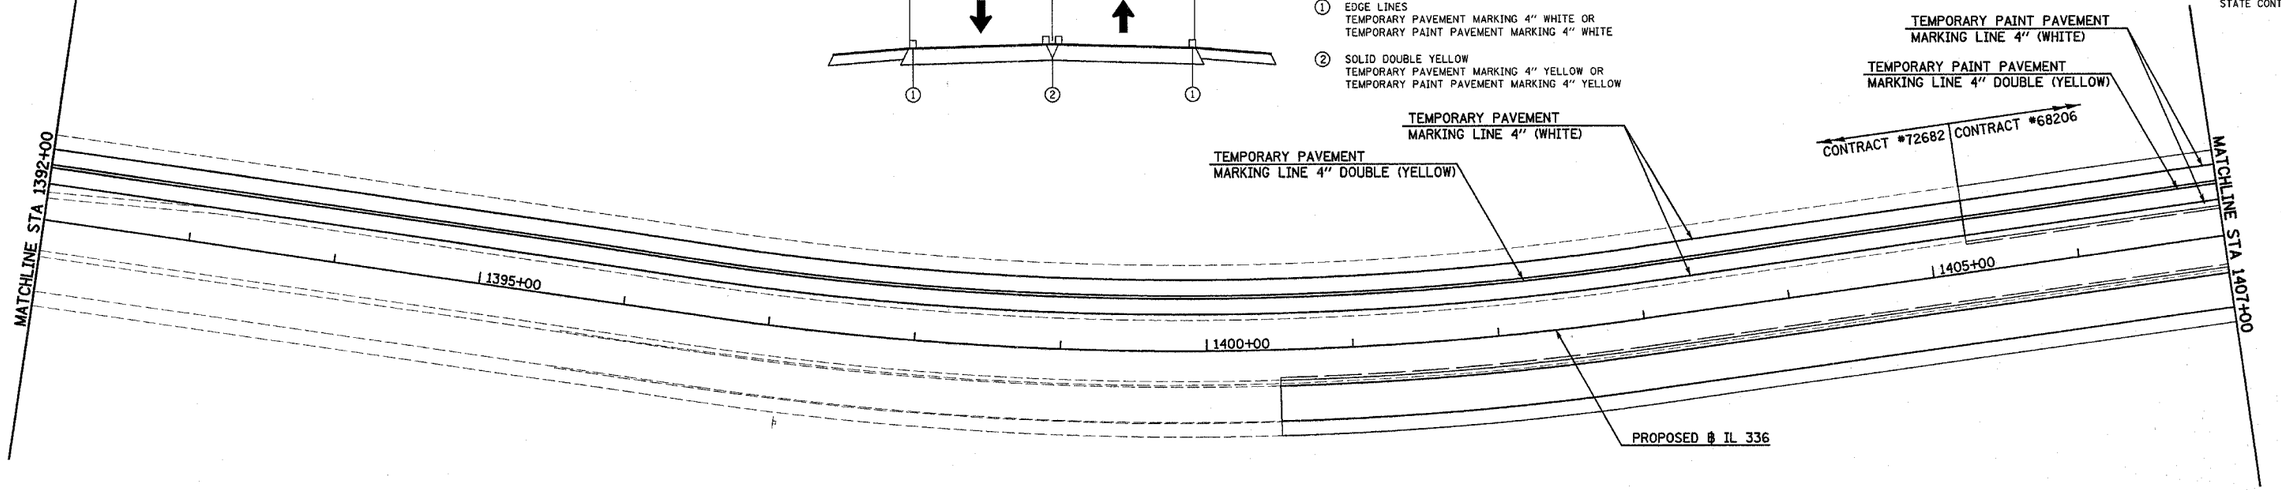

50 25 0 50 100
SCALE IN FEET

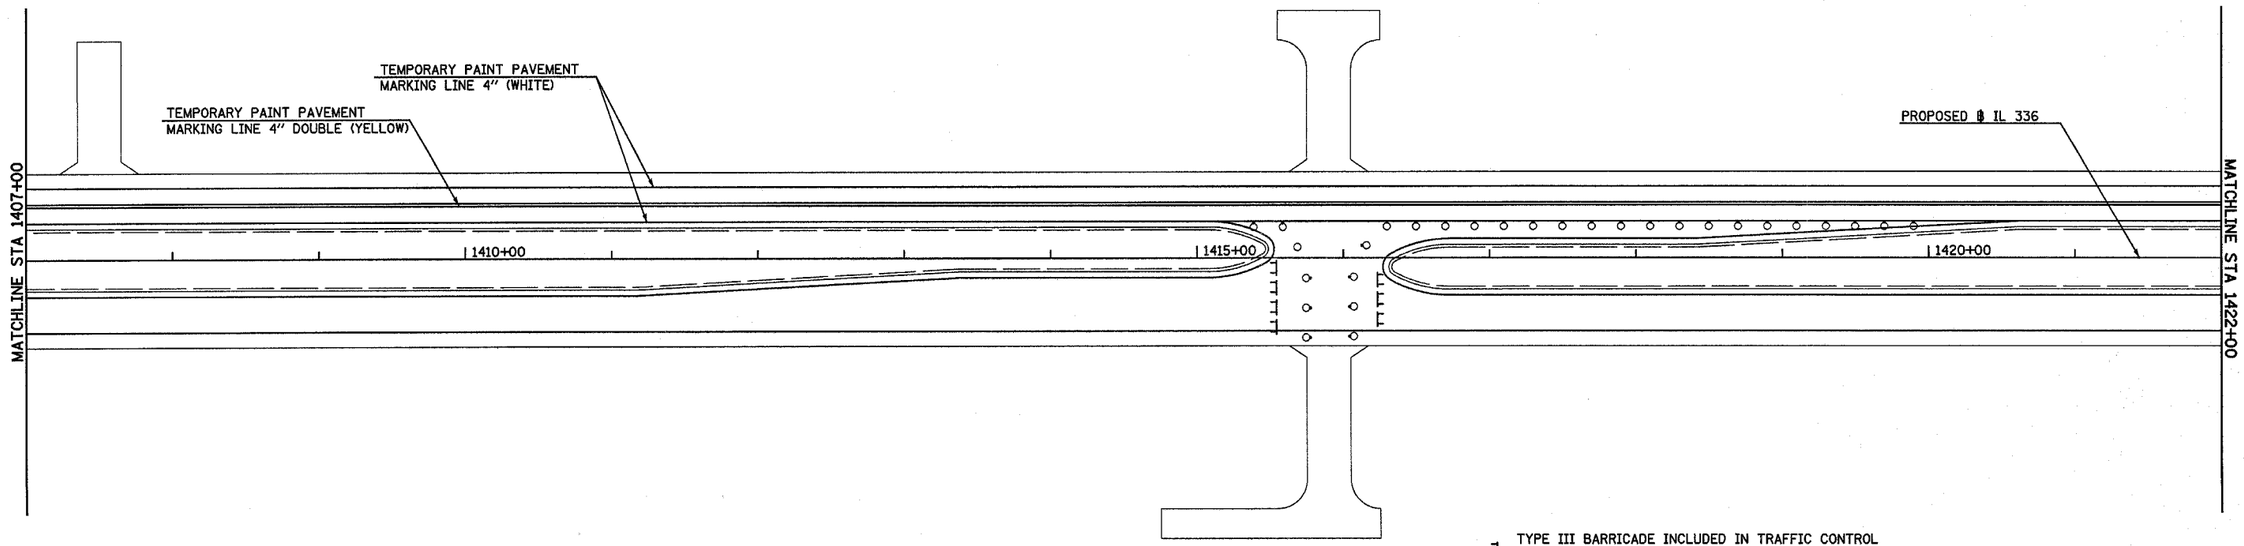

TYPE III BARRICADE INCLUDED IN TRAFFIC CONTROL & PROTECTIONSTANDARD 401416 (SPECIAL)

DRUM WITH MONODIRECTIONAL STEADY LIGHT AT 20' CENTERS INCLUDED IN TRAFFIC CONTROL & PROTECTION STANDARD 701416 (SPECIAL)

50 25 0 50 100
SCALE IN FEET

Plot Date: 7/18/2006
Plot Time: 3:26:54 PM
Plotted By: bschmidt
Pen Table: tdot.tbl
Filename: i:\03033\cadd\1-construction_plans\07T_astum200392.dgn

CONSTRUCTION STAGING (STAGE 2) TEMPORARY PAVEMENT MARKING – FAP ROUTE 315 (IL 336) STA 1392+00 TO STA 1422+00