F.A.P. RTE.	SECTION	COUNTY	TOTAL SHEETS	SHEET NO.
315	(34-6,55-1)	HANCOCK/ McDONOUGH	433	337
STA. 19+00.00		TO STA. 19+00.00		
FED. ROAD DIST. NO.	ILLINOIS	FED. AID PROJECT		

STATE CONTRACT NO. 68206

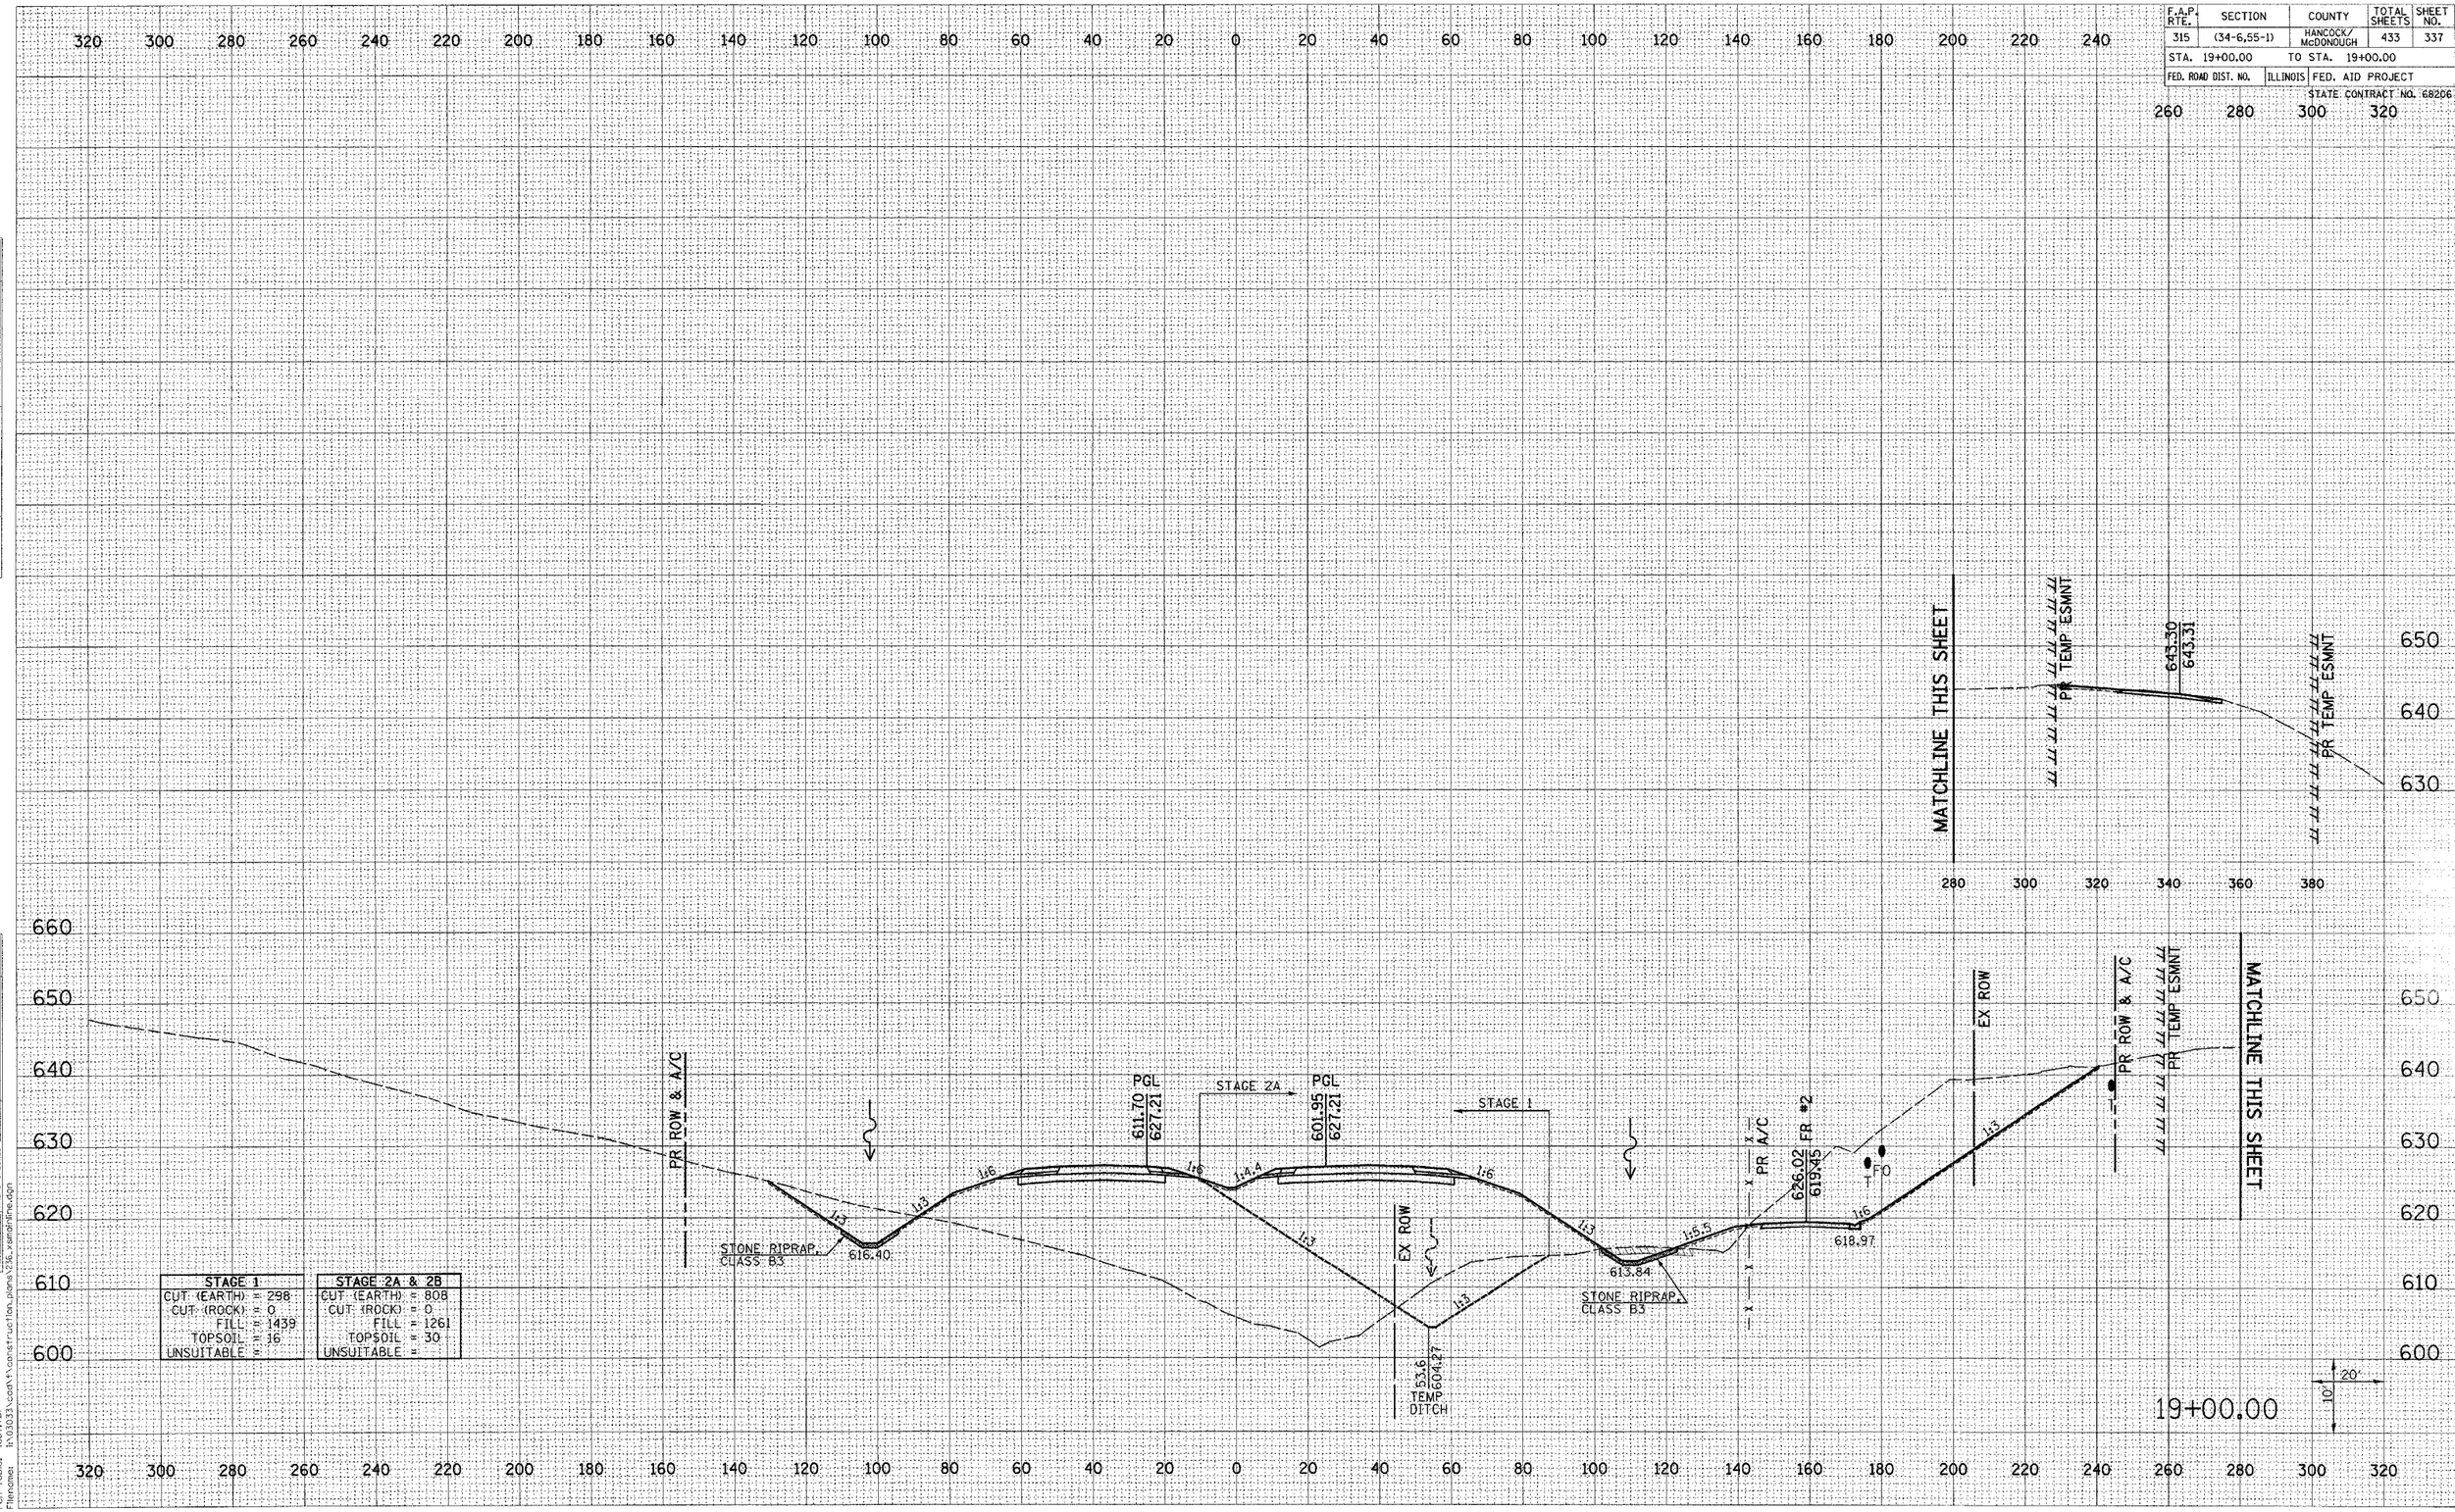

STAGE 1	STAGE 2A & 2B
CUT (EARTH) = 298	CUT (EARTH) = 808
CUT (ROCK) = 0	CUT (ROCK) = 0
FILL = 1439	FILL = 1261
TOPSOIL = 16	TOPSOIL = 30
UNSUITABLE =	UNSUITABLE =

FINAL SURVEY — NOTE BOOK NO. — SURVEYED — PLOTTED — TEMPLATE — AREAS — AREAS CHECKED — BY — DATE

ORIGINAL SURVEY — NOTE BOOK NO. — SURVEYED — PLOTTED — TEMPLATE — AREAS — AREAS CHECKED — BY — DATE

Plot Date: 7/18/2006
Plot Time: 3:36:28 PM
Plotted By: bschmidt
Pen Table: idot.tbl
Filename: I:\03033\cad\t\construction_plans\236_xsmainline.dgn

FAP ROUTE 315 (IL 336) CROSS SECTIONS STA 19+00.00 TO 19+00.00