F.A.P. RTE.	SECTION	COUNTY	TOTAL SHEETS	SHEET NO.
315	(34-6,55-1)	HANCOCK/ McDONOUGH	433	338
STA. 20+00.00		TO STA. 21+00.00		
FED. ROAD DIST. NO.	ILLINOIS	FED. AID PROJECT		
		STATE CONTRACT NO. 68206		

FINAL SURVEY | NOTE BOOK | NO. | SURVEYED | PLOTTED | TEMPLATE | AREAS | AREAS CHECKED | BY | DATE

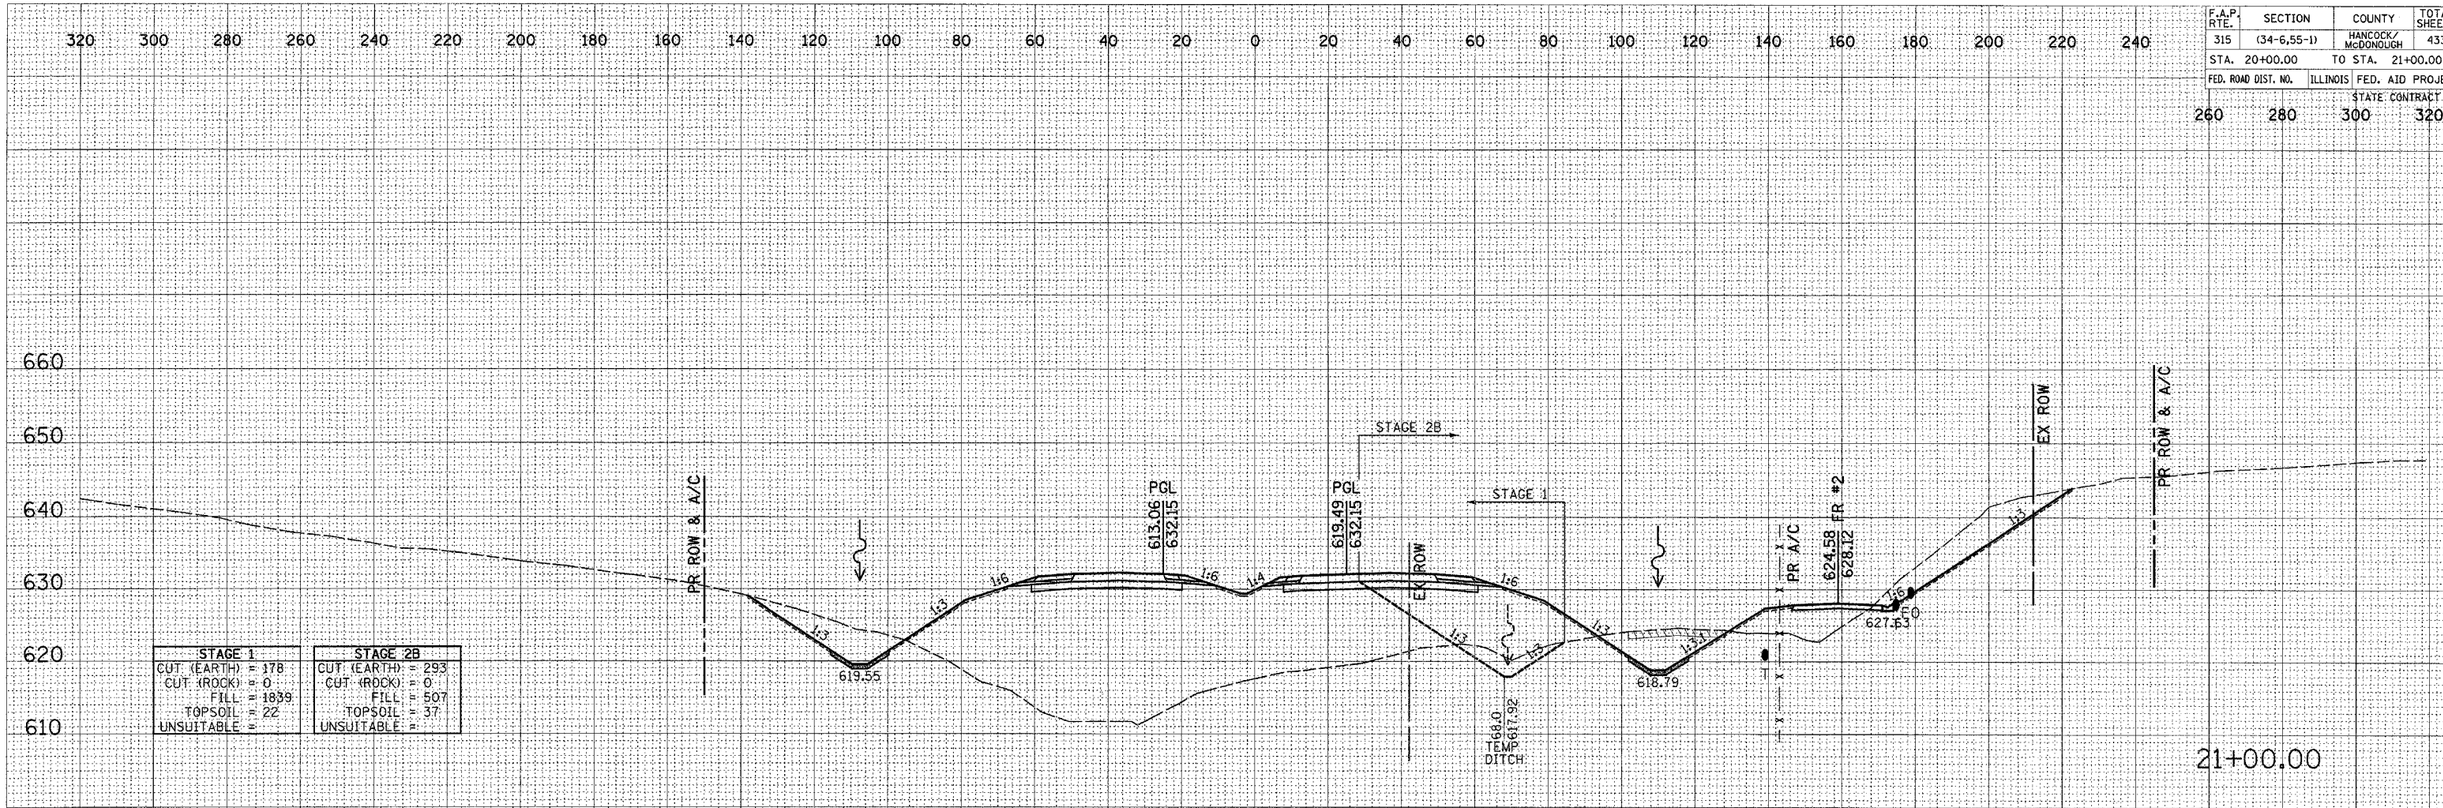

ORIGINAL SURVEY | NOTE BOOK | SURVEYED | PLOTTED | TEMPLATE | AREAS | AREAS CHECKED | BY | DATE

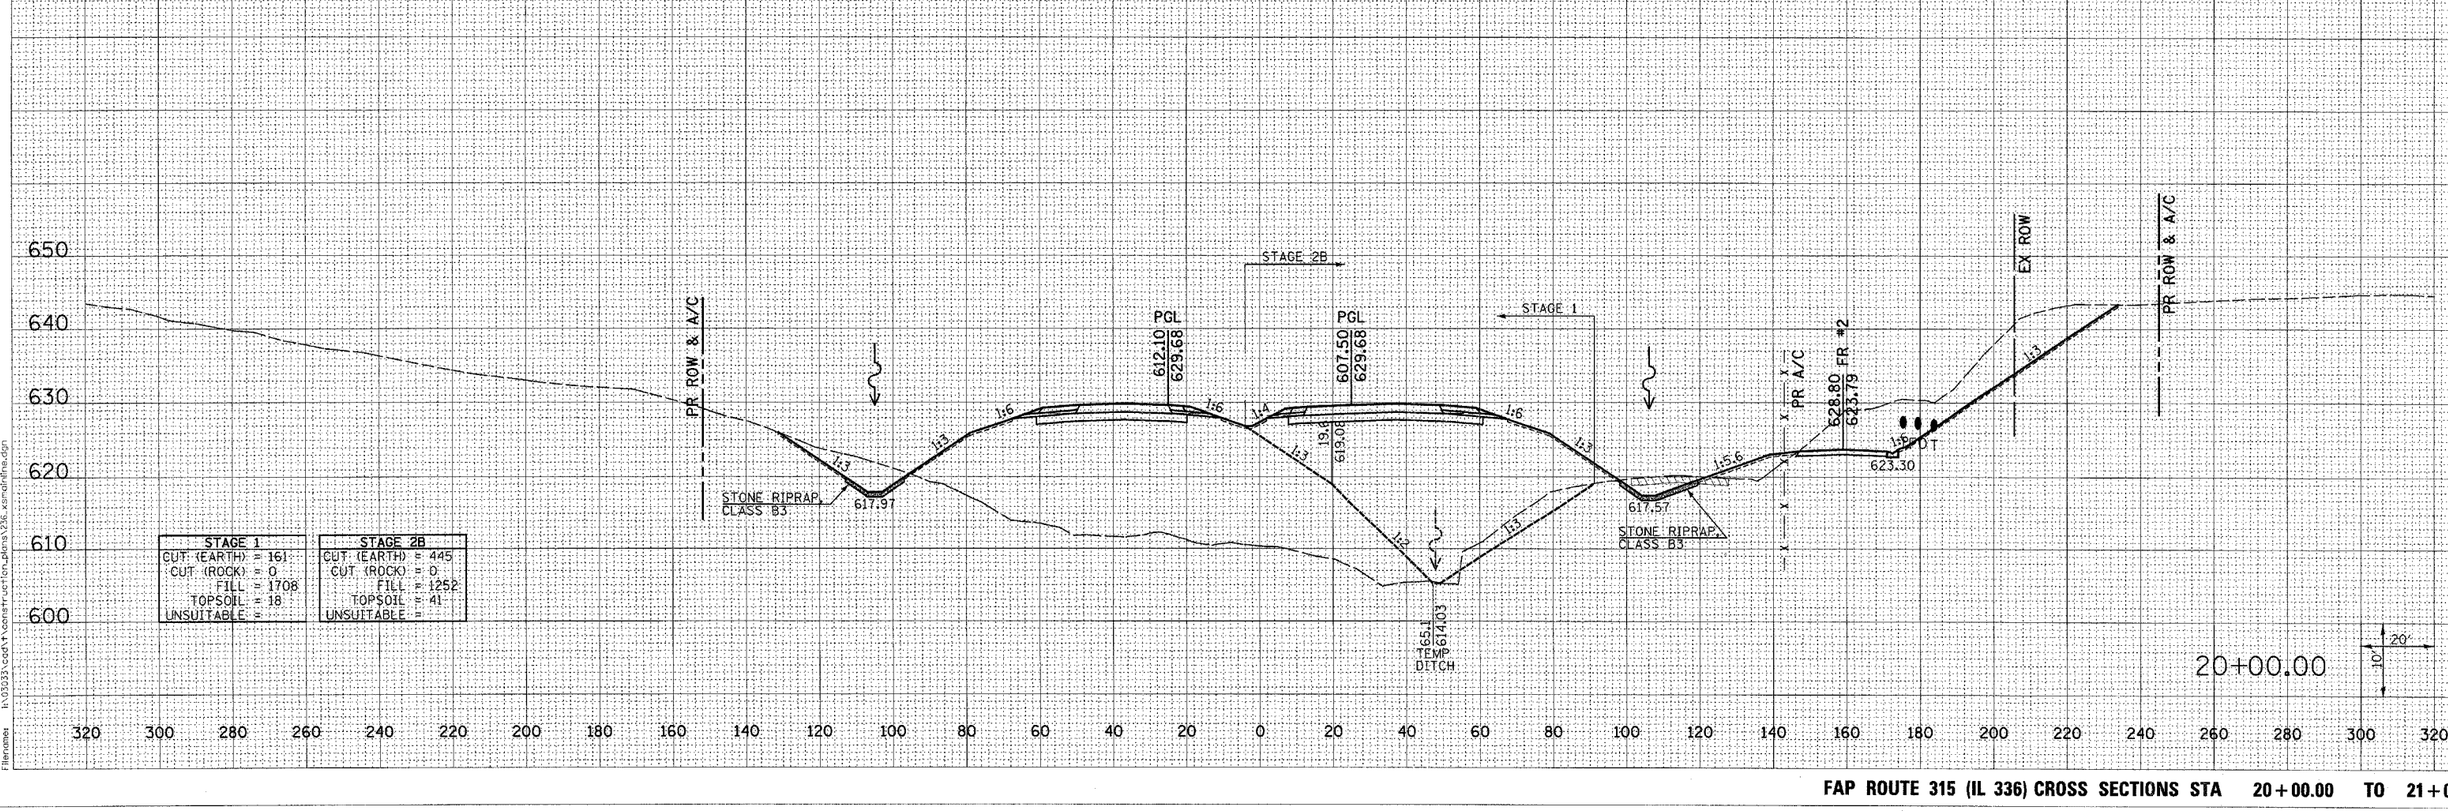

Plot Date: 7/18/2006
Plot Time: 3:36:29 PM
Plotted By: Jason Hall
Pen Table: fdot.tbl
Filenames: k:\03333\cadd\construction_plans\336_xsmainfins.dgn

FAP ROUTE 315 (IL 336) CROSS SECTIONS STA 20+00.00 TO 21+00.00