F.A.P. RTE.	SECTION	COUNTY	TOTAL SHEETS	SHEET NO.
315	(34-6,55-1)	HANCOCK/ McDONOUGH	433	373
STA. 88+00.00		TO STA. 88+32.06		
FED. ROAD DIST. NO.	ILLINOIS	FED. AID PROJECT		
		STATE CONTRACT NO. 68206		

FINAL SURVEY	BY	DATE
NOTE BOOK	SURVEYED	
NO.	PLOTTED	
	TEMPLATE	
	AREAS	
	AREAS CHECKED	

ORIGINAL SURVEY	BY	DATE
NOTE BOOK	SURVEYED	
NO.	PLOTTED	
	TEMPLATE	
	AREAS	
	AREAS CHECKED	

STAGE 1	
CUT (EARTH) =	235
CUT (ROCK) =	0
FILL =	104
TOPSOIL =	34
UNSUITABLE =	

STAGE 2	
CUT (EARTH) =	121
CUT (ROCK) =	0
FILL =	18
TOPSOIL =	26
UNSUITABLE =	

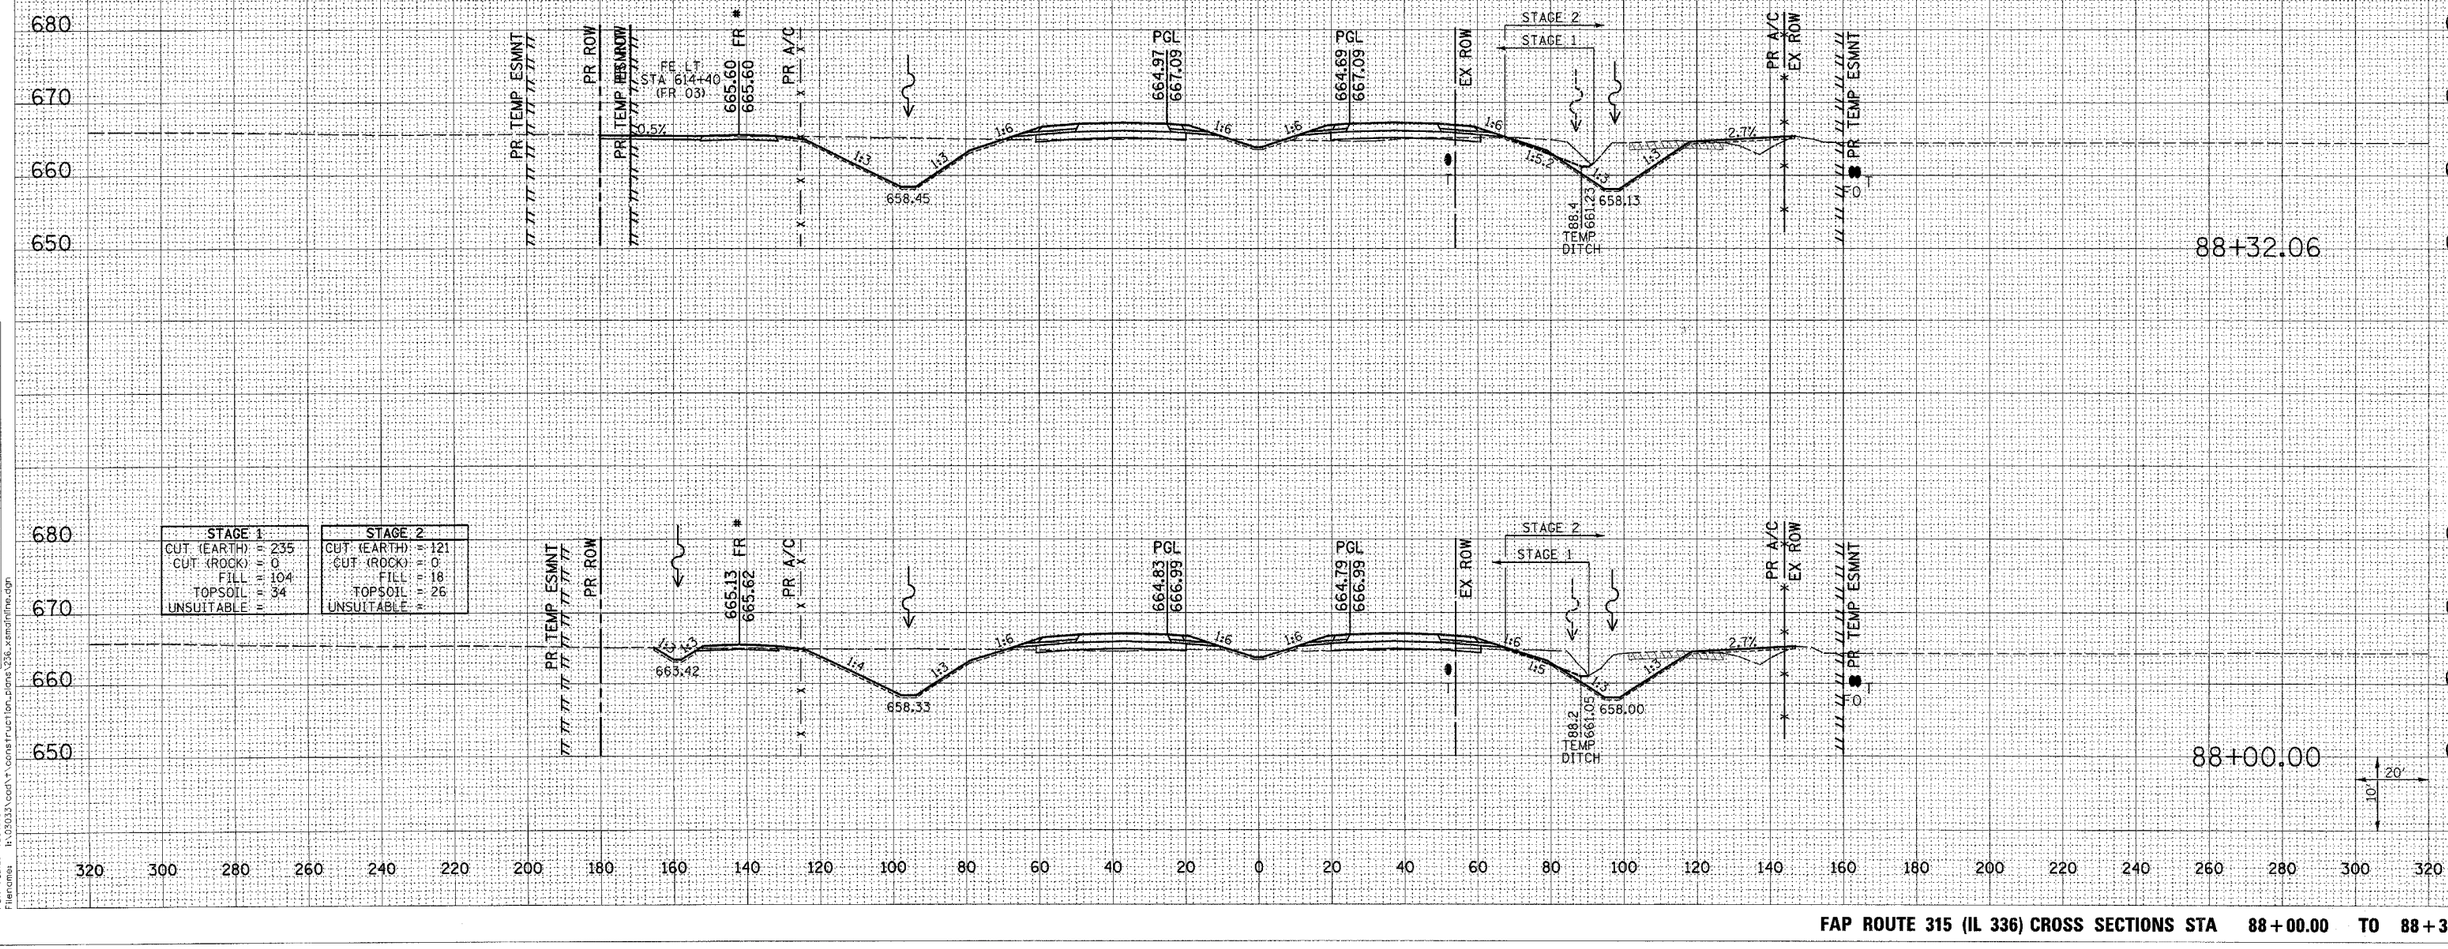

Plot Date: 7/18/2006
Plot Time: 3:36:53 PM
Plotted By: bschmidt
Pen Table: hdot.tbl
Filename: i:\2003\1\cadd\1-construction_plans\236_xsmainline.dgn

FAP ROUTE 315 (IL 336) CROSS SECTIONS STA 88+00.00 TO 88+32.06