F.A.P. RTE.	SECTION	COUNTY	TOTAL SHEETS	SHEET NO.
315	(34-6,55-1)	HANCOCK/ McDONOUGH	433	378
STA. 96+00.00		TO STA. 97+00.00		
FED. ROAD DIST. NO.	ILLINOIS	FED. AID PROJECT		

STATE CONTRACT NO. 68206

FINAL SURVEY — NOTE BOOK — NO. — SURVEYED — PLOTTED — TEMPLATE — AREAS — AREAS CHECKED — BY — DATE

ORIGINAL SURVEY — NOTE BOOK — NO. — SURVEYED — PLOTTED — TEMPLATE — AREAS — AREAS CHECKED — BY — DATE

STAGE 1		STAGE 2	
CUT (EARTH) =	122	CUT (EARTH) =	120
CUT (ROCK) =	0	CUT (ROCK) =	0
FILL =	172	FILL =	7
TOPSOIL =	22	TOPSOIL =	27
UNSUITABLE =		UNSUITABLE =	

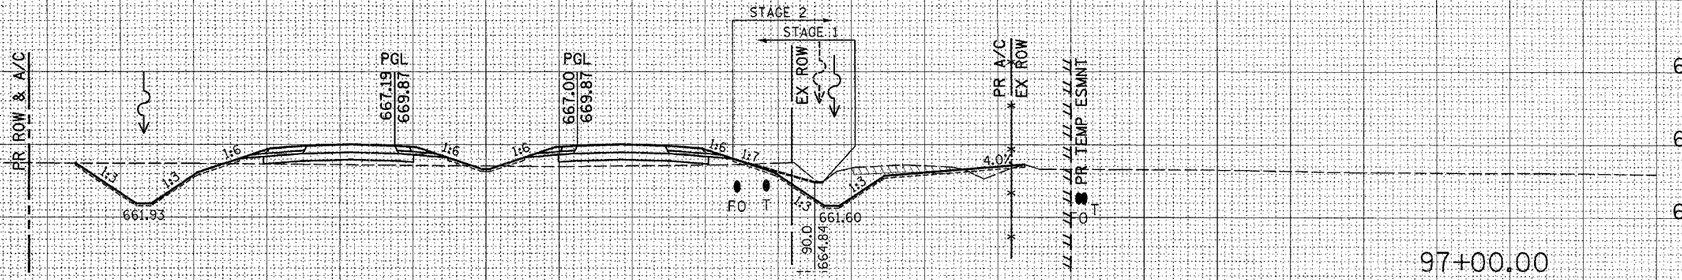

97+00.00

STAGE 1		STAGE 2	
CUT (EARTH) =	142	CUT (EARTH) =	125
CUT (ROCK) =	0	CUT (ROCK) =	0
FILL =	133	FILL =	5
TOPSOIL =	22	TOPSOIL =	25
UNSUITABLE =		UNSUITABLE =	

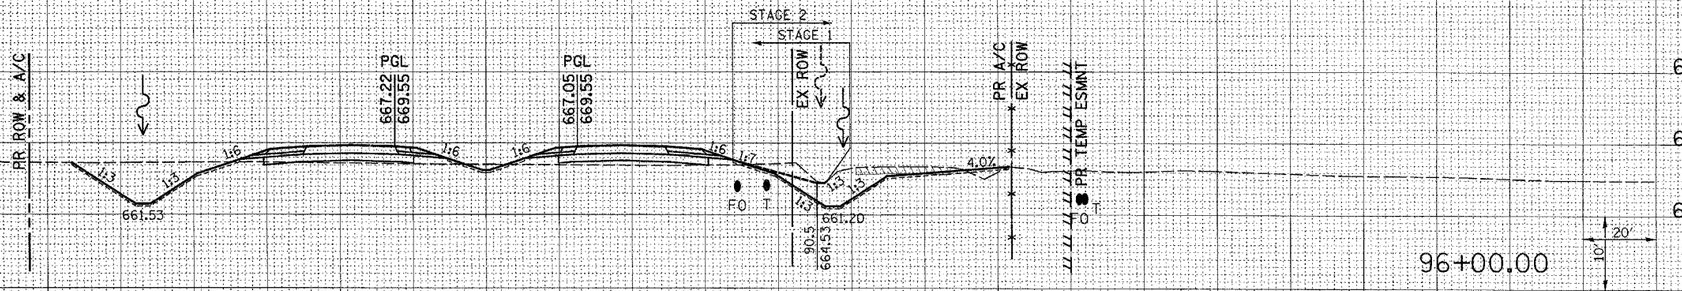

96+00.00

20'
10'

Plot Date: 7/18/2006
Plot Time: 3:35:57 PM
Plotted By: bschmidt
Pen Table: dot-htel
Filename: I:\2003\construction_plans\236_xsections.dgn

FAP ROUTE 315 (IL 336) CROSS SECTIONS STA 96+00.00 TO 97+00.00