| F.A.P. RTE. | SECTION | COUNTY | TOTAL SHEETS | SHEET NO. |
|---|---|---|---|---|
| 315 | (34-6,55-1) | HANCOCK/ McDONOUGH | 433 | 381 |
| STA. 102+00.00 | | TO STA. 102+12.00 | | |
| FED. ROAD DIST. NO. | ILLINOIS | FED. AID PROJECT | | |
| STATE CONTRACT NO. 68206 | | | | |

| ORIGINAL SURVEY | SURVEYED | BY | DATE |
|---|---|---|---|
| | PLOTTED | | |
| NOTE BOOK | TEMPLATE | | |
| NO. | AREAS | | |
| | AREAS CHECKED | | |

| FINAL SURVEY | SURVEYED | DATE |
|---|---|---|
| | PLOTTED | |
| NOTE BOOK | TEMPLATE | |
| NO. | AREAS | |
| | AREAS CHECKED | |

**STAGE 1**

| | |
|---|---|
| CUT (EARTH): | 13 |
| CUT (ROCK): | 0 |
| FILL: | 441 |
| TOPSOIL: | 0 |
| UNSUITABLE: | 0 |

**STAGE 2**

| | |
|---|---|
| CUT (EARTH): | 77 |
| CUT (ROCK): | 0 |
| FILL: | 0 |
| TOPSOIL: | 7 |
| UNSUITABLE: | 0 |

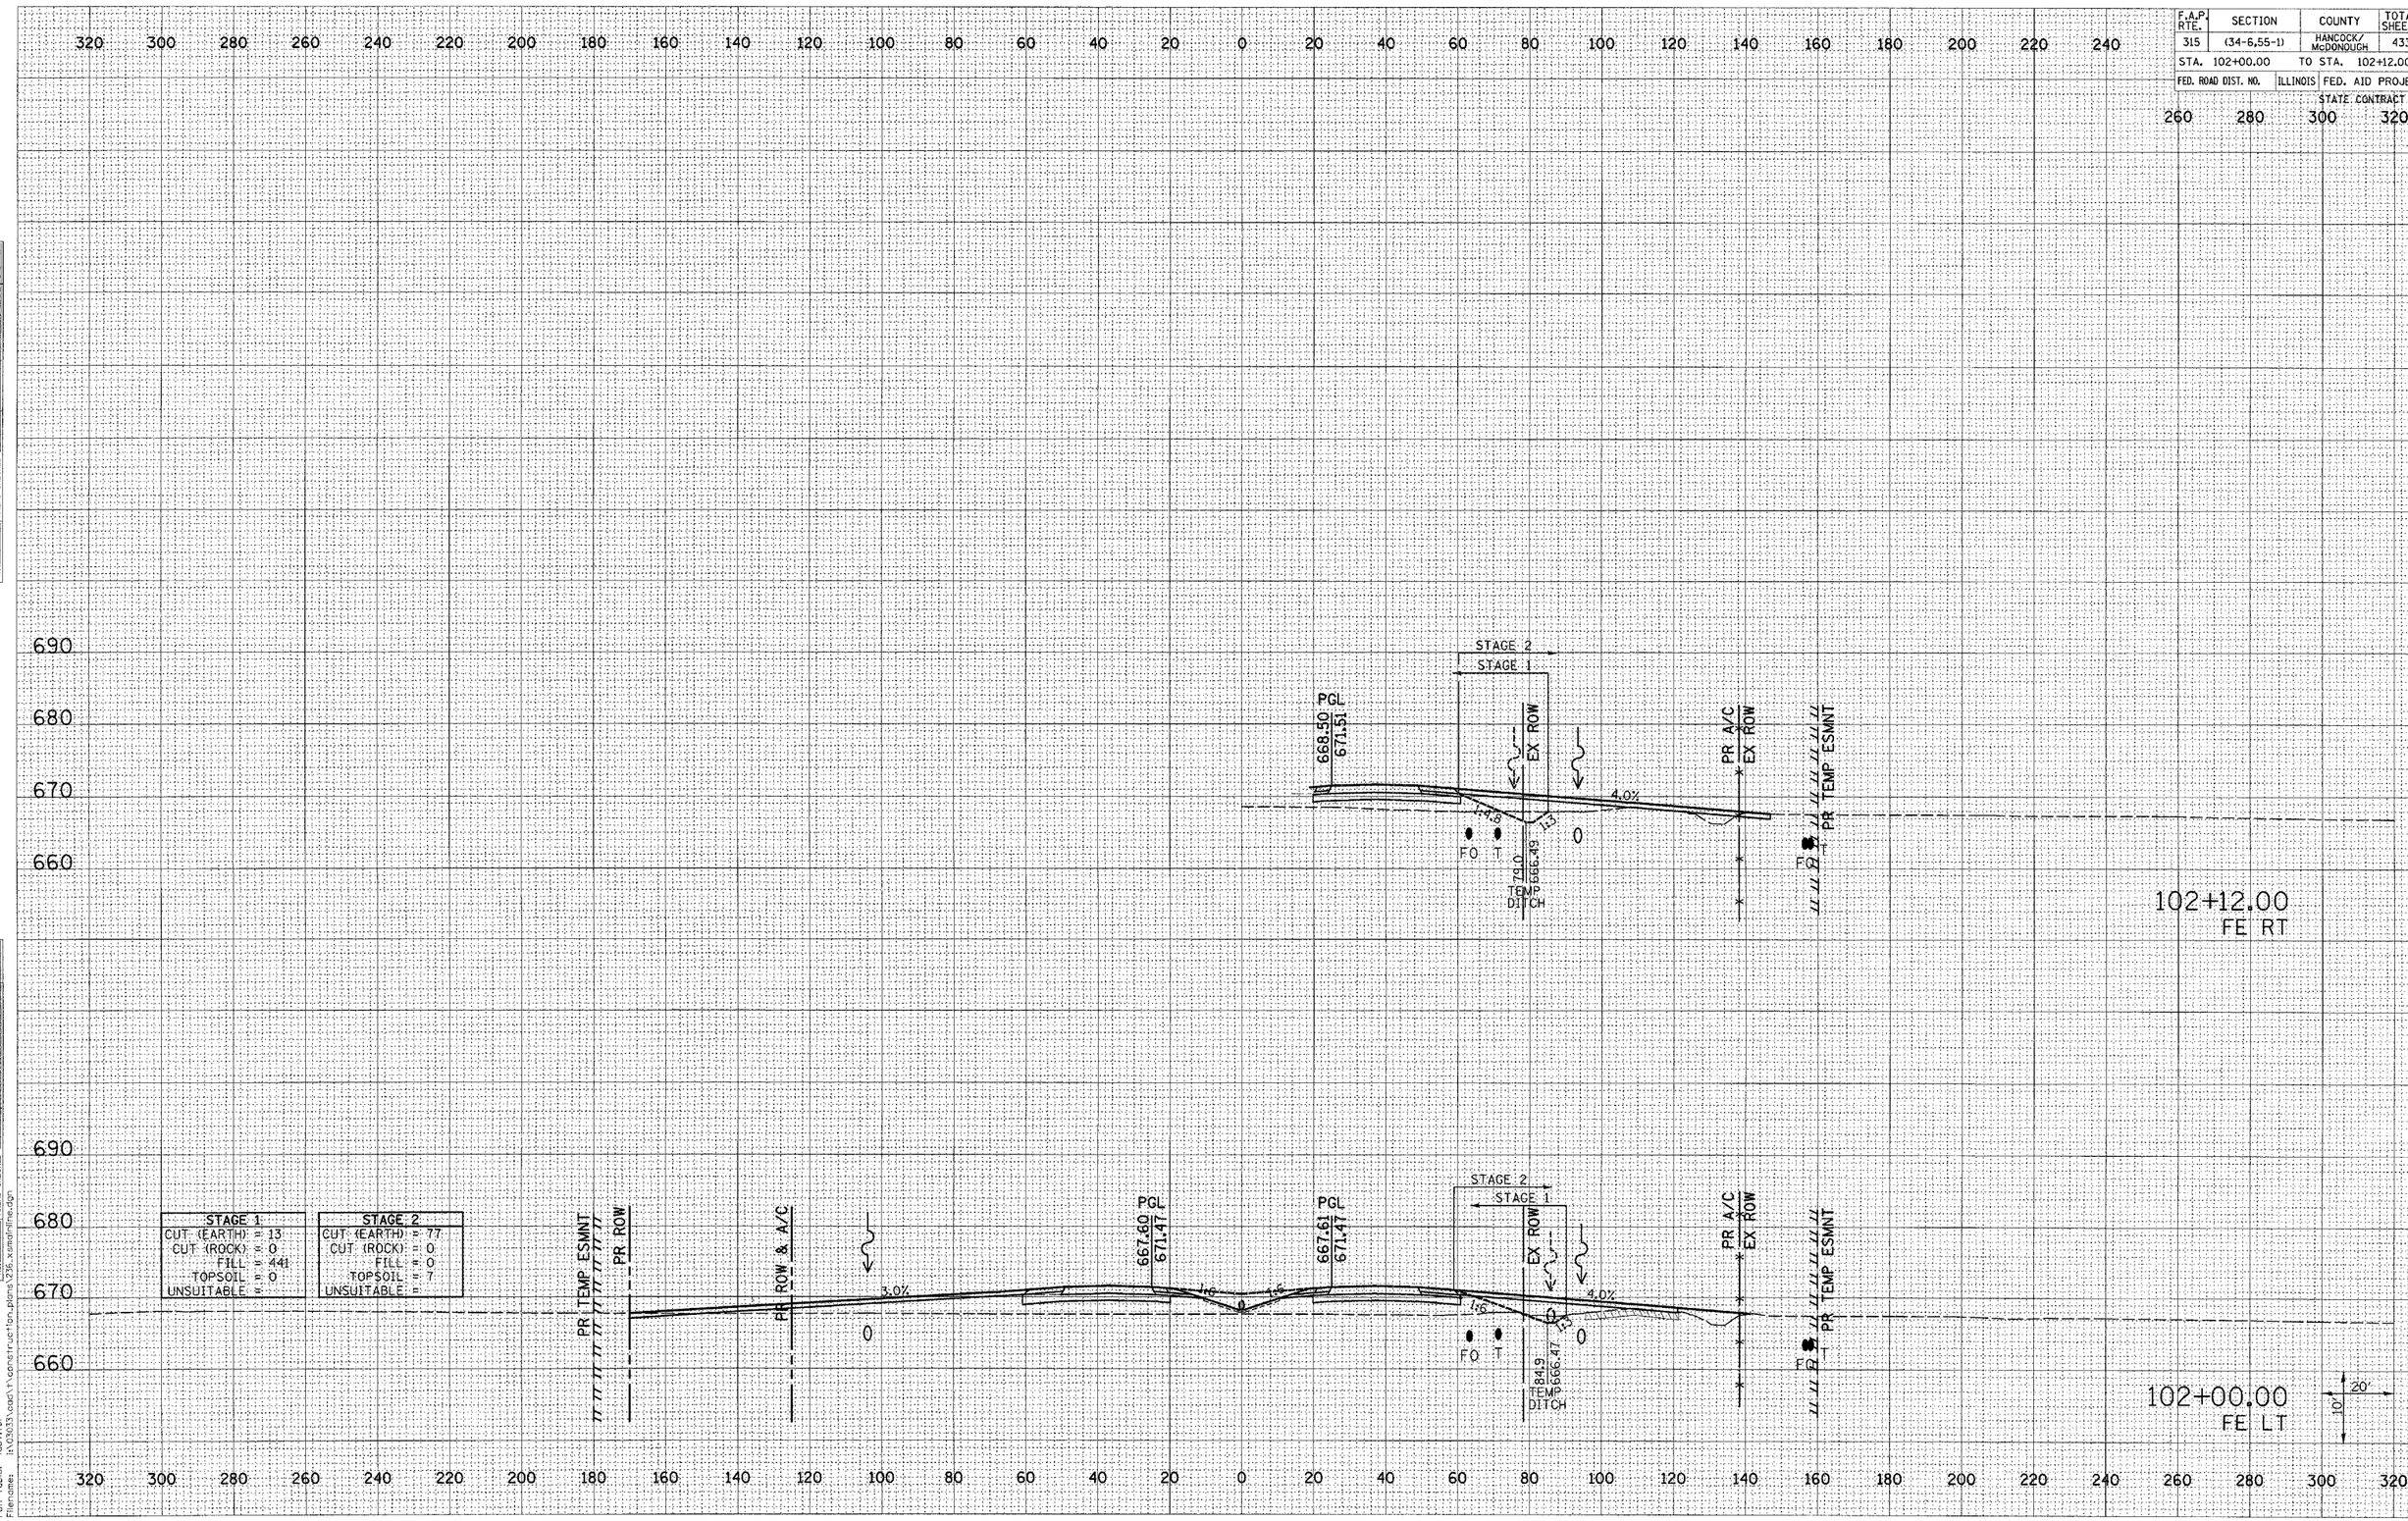



Plot Date: 7/18/2006
Plot Time: 3:56:58 PM
Plotted By: kstewart
Pen Tables: (dot4.tbl)
Filenames: I:\2003\construction_plans\236_standardline.dgn


**FAP ROUTE 315 (IL 336) CROSS SECTIONS STA 102+00.00 TO 102+12.00**