F.A.P. RTE.	SECTION	COUNTY	TOTAL SHEETS	SHEET NO.
315	(34-6,55-1)	HANCOCK/ McDONOUGH	433	386
STA. 111+00.00		TO STA. 112+00.00		
FED. ROAD DIST. NO.	ILLINOIS	FED. AID PROJECT		
STATE CONTRACT NO. 68206				

FINAL SURVEY	SURVEYED	BY	DATE
	PLOTTED		
NOTE BOOK	TEMPLATE		
NO.	AREAS		
	AREAS CHECKED		

ORIGINAL SURVEY	SURVEYED	BY	DATE
	PLOTTED		
NOTE BOOK	TEMPLATE		
NO.	AREAS		
	AREAS CHECKED		

STAGE 1	
CUT (EARTH) =	54
CUT (ROCK) =	0
FILL =	387
TOPSOIL =	20
UNSUITABLE =	

STAGE 2	
CUT (EARTH) =	34
CUT (ROCK) =	0
FILL =	59
TOPSOIL =	19
UNSUITABLE =	

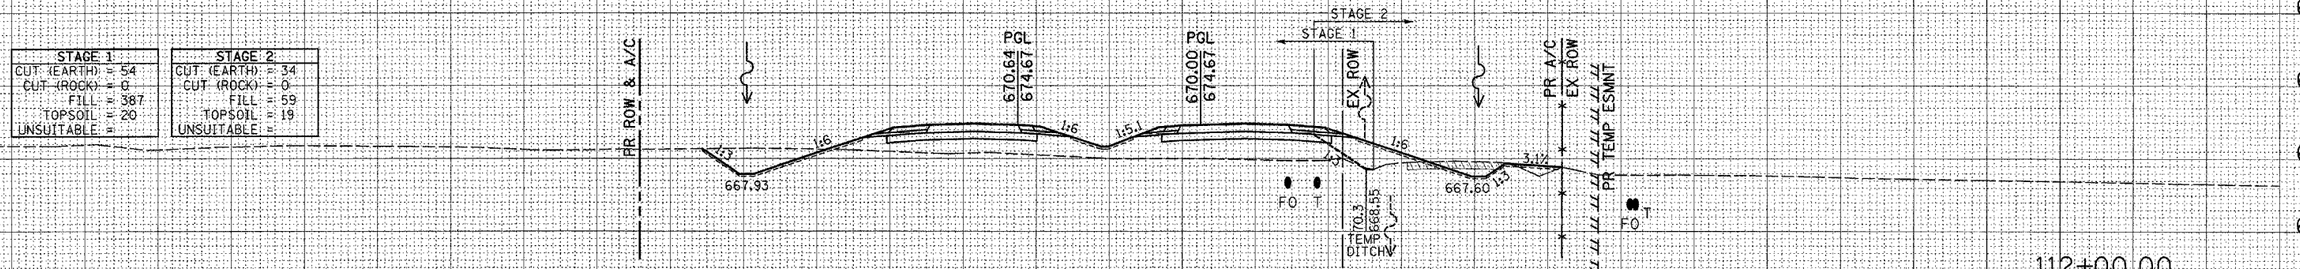

STAGE 1	
CUT (EARTH) =	72
CUT (ROCK) =	0
FILL =	326
TOPSOIL =	22
UNSUITABLE =	

STAGE 2	
CUT (EARTH) =	40
CUT (ROCK) =	0
FILL =	55
TOPSOIL =	19
UNSUITABLE =	

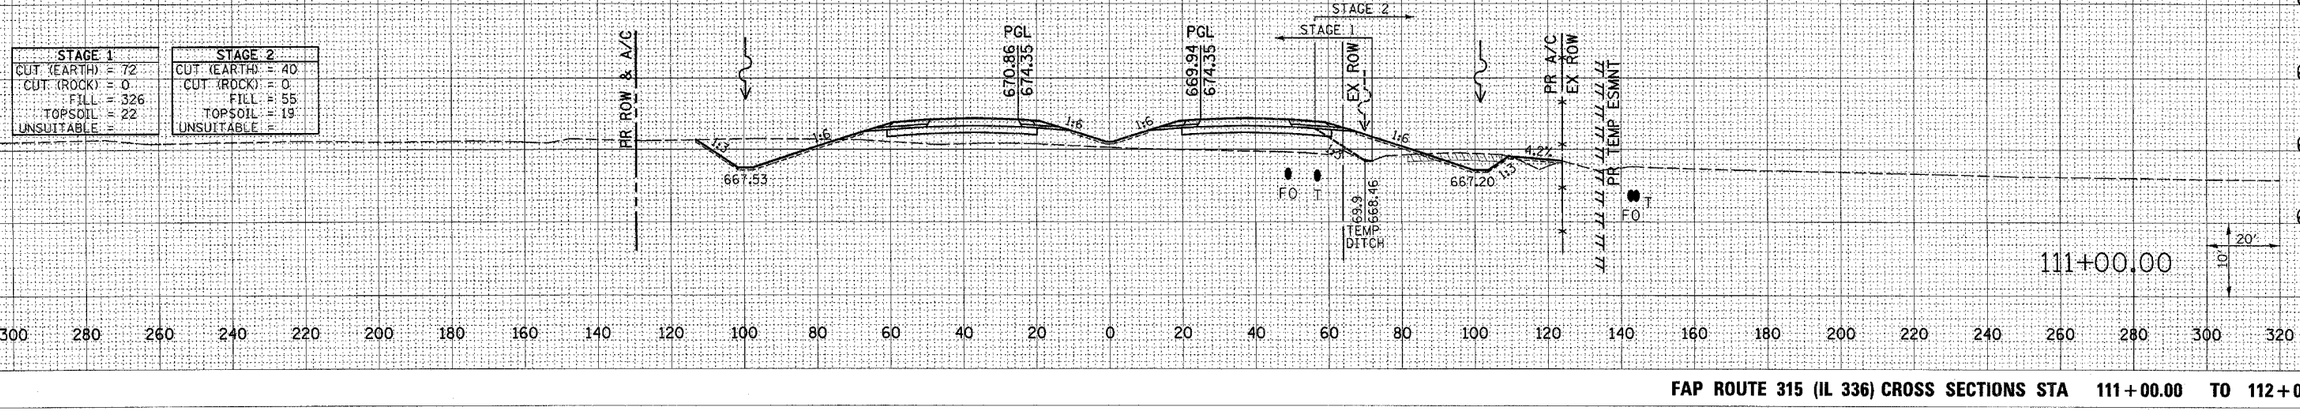

Plot Date: 7/8/2006
Plot Time: 3:37:03 PM
Plotted By: bschmiedt
Pen Tables: ldot.tbl
Filename: L:\02033\cad\1construction_plots\32fx_xsndfnche.dgn

FAP ROUTE 315 (IL 336) CROSS SECTIONS STA 111+00.00 TO 112+00.00