F.A.P. RTE.	SECTION	COUNTY	TOTAL SHEETS	SHEET NO.
315	(34-6,55-1)	HANCOCK/ McDONOUGH	433	408

STA. 695+50.00 TO STA. 695+94.04

FED. ROAD DIST. NO. | ILLINOIS | FED. AID PROJECT

STATE CONTRACT NO. 68206

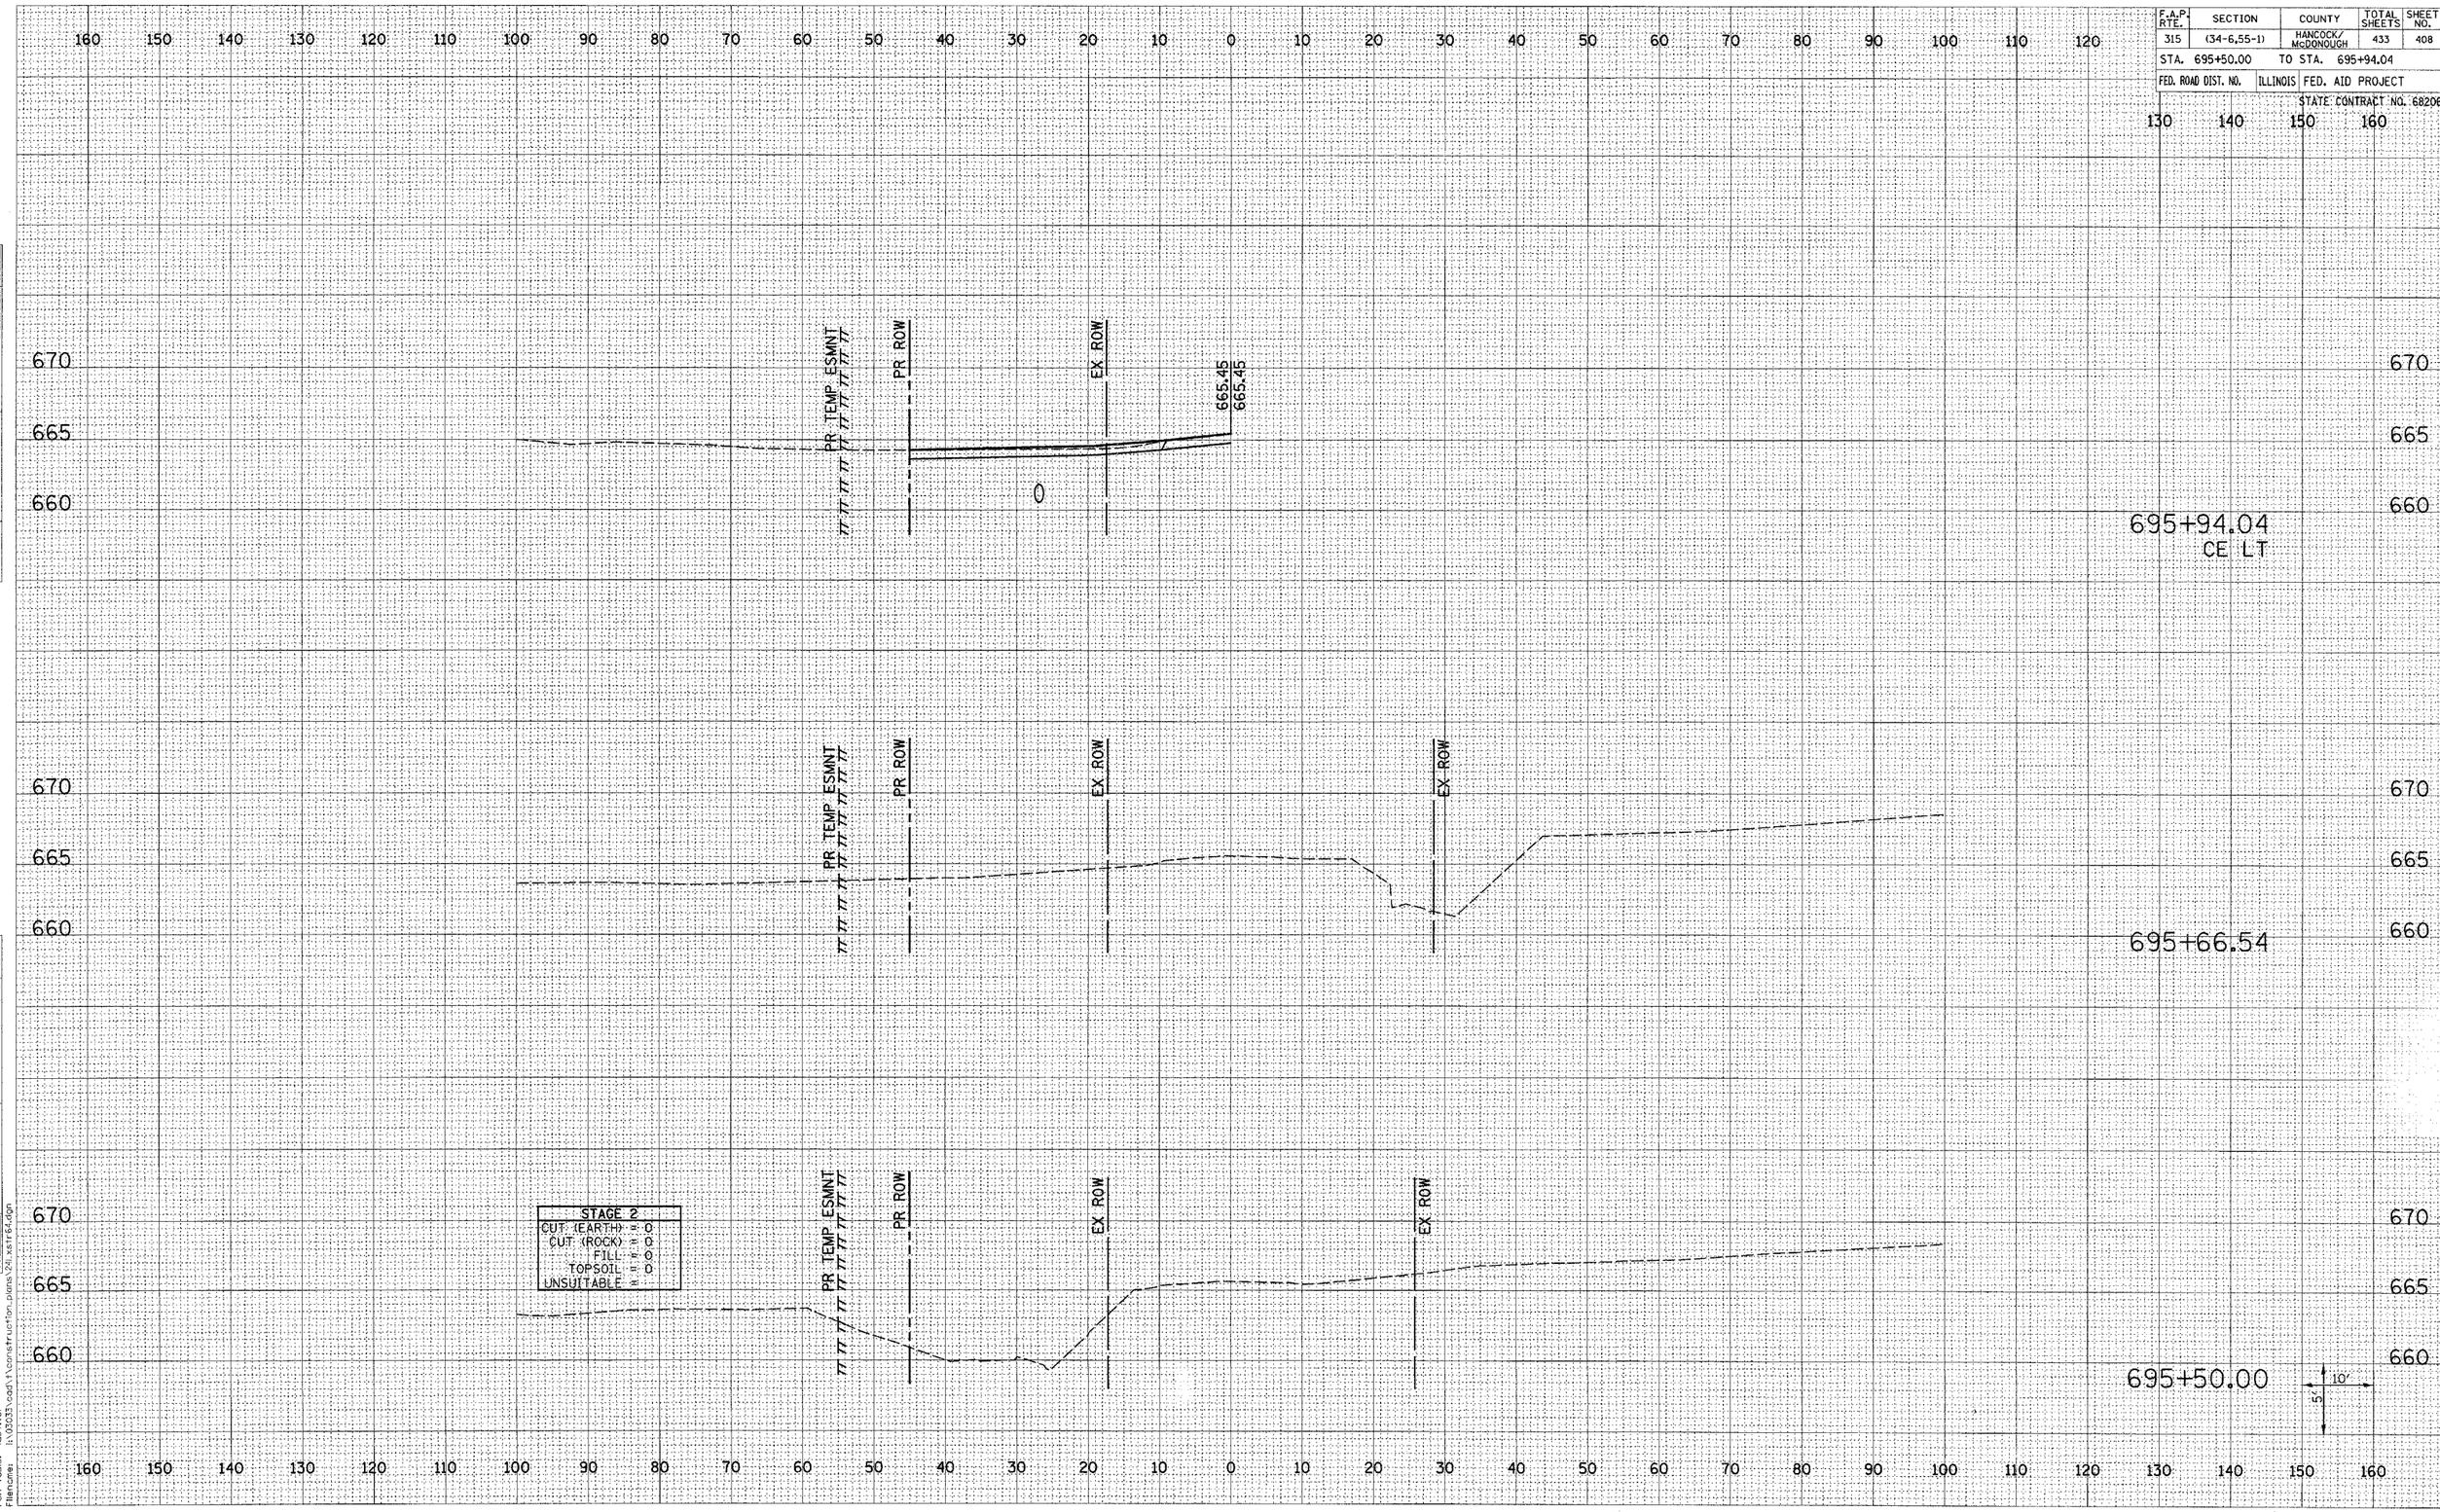

FINAL SURVEY | NOTE BOOK NO. | SURVEYED | PLOTTED | TEMPLATE | AREAS | AREAS CHECKED | BY | DATE

ORIGINAL SURVEY | NOTE BOOK NO. | SURVEYED | PLOTTED | TEMPLATE | AREAS | AREAS CHECKED | BY | DATE

Plot Date: 7/18/2006
Plot Time: 3:37:24 PM
Plotted By: bschmidt
Pen Table: ldot.tbl
Filename: I:\03033\cad\t\construction_plans\241_xstr64.dgn

TR 64 CROSS SECTIONS STA 695+50.00 TO 695+94.04