F.A.P. RTE.	SECTION	COUNTY	TOTAL SHEETS	SHEET NO.
315	(34-6,55-1)	HANCOCK/ McDONOUGH	433	410

STA. 698+00.00 TO STA. 699+00.00

FED. ROAD DIST. NO. | ILLINOIS | FED. AID PROJECT

STATE CONTRACT NO. 68206

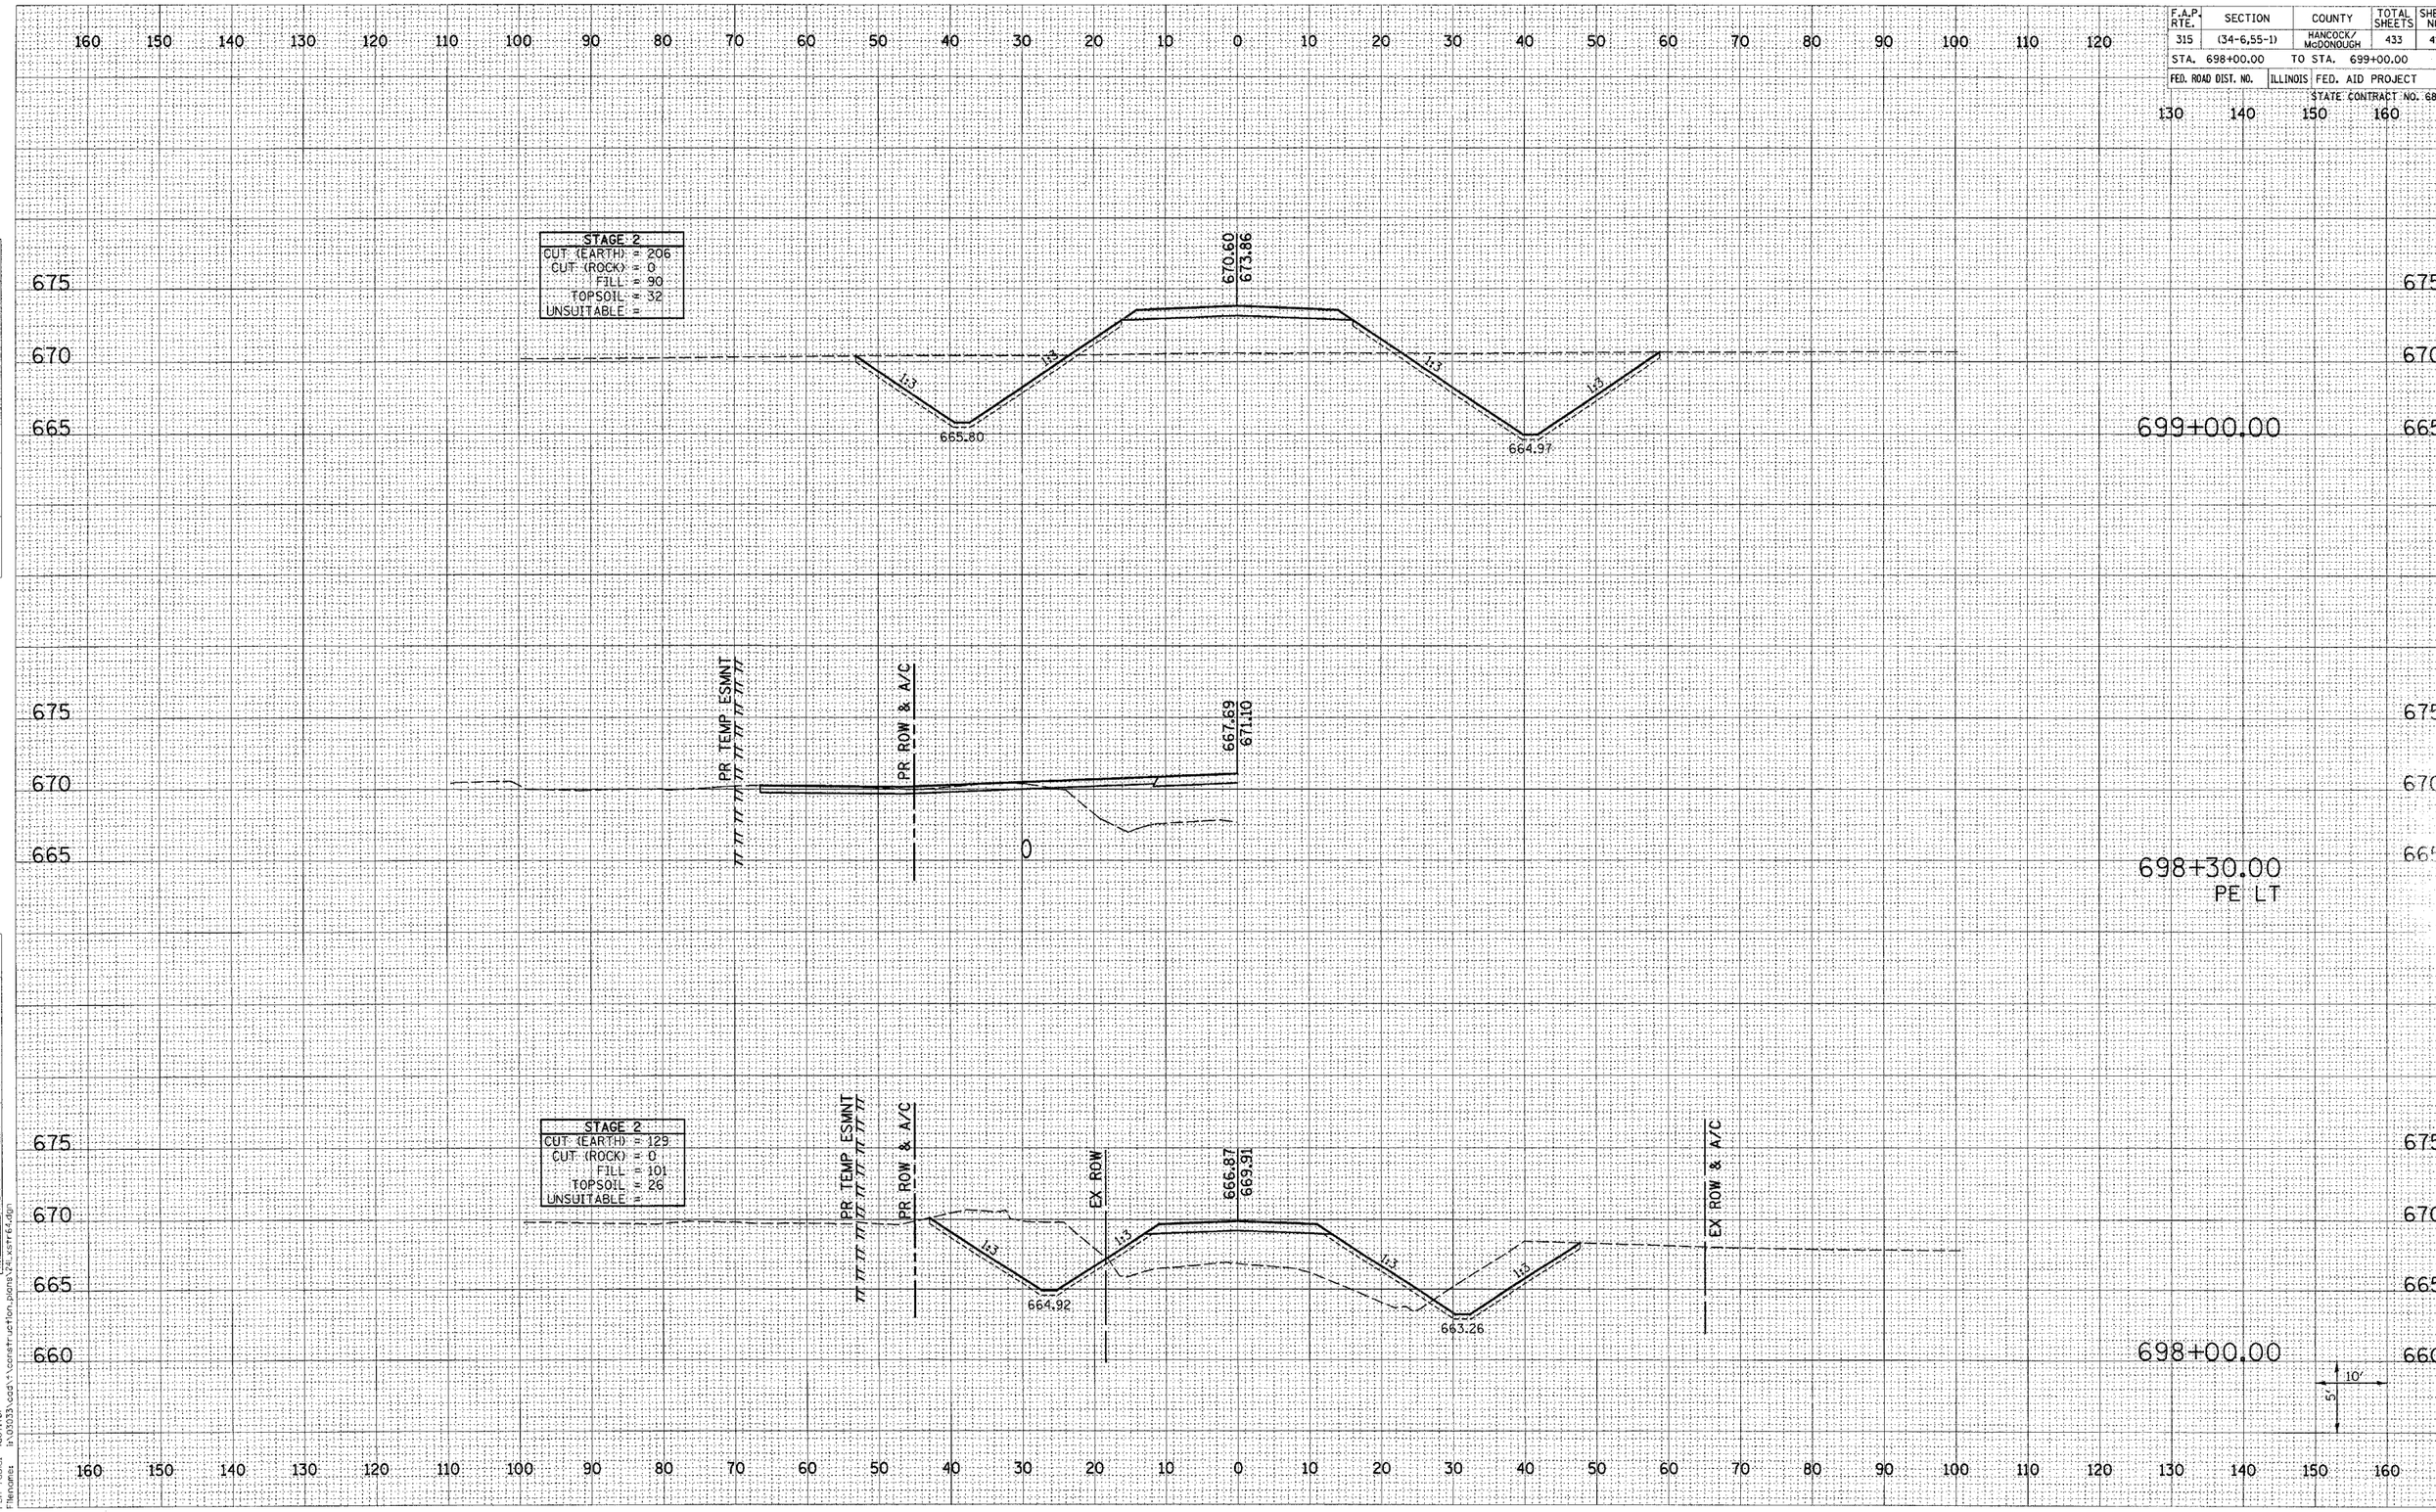

TR 64 CROSS SECTIONS STA 698+00.00 TO 699+00.00