F.A.P. RTE.	SECTION	COUNTY	TOTAL SHEETS	SHEET NO.
315	(34-6,55-1)	HANCOCK/ McDONOUGH	433	425
STA. 74+70.00		TO STA. 74+70.00		
FED. ROAD DIST. NO.	ILLINOIS	FED. AID PROJECT		
		STATE CONTRACT NO. 68206		

FINAL SURVEY — NOTE BOOK — NO. — SURVEYED — PLOTTED — TEMPLATE — AREAS CHECKED — BY — DATE

ORIGINAL SURVEY — NOTE BOOK — NO. — BURIED — PLOTTED — TEMPLATE — AREAS CHECKED — BY — DATE

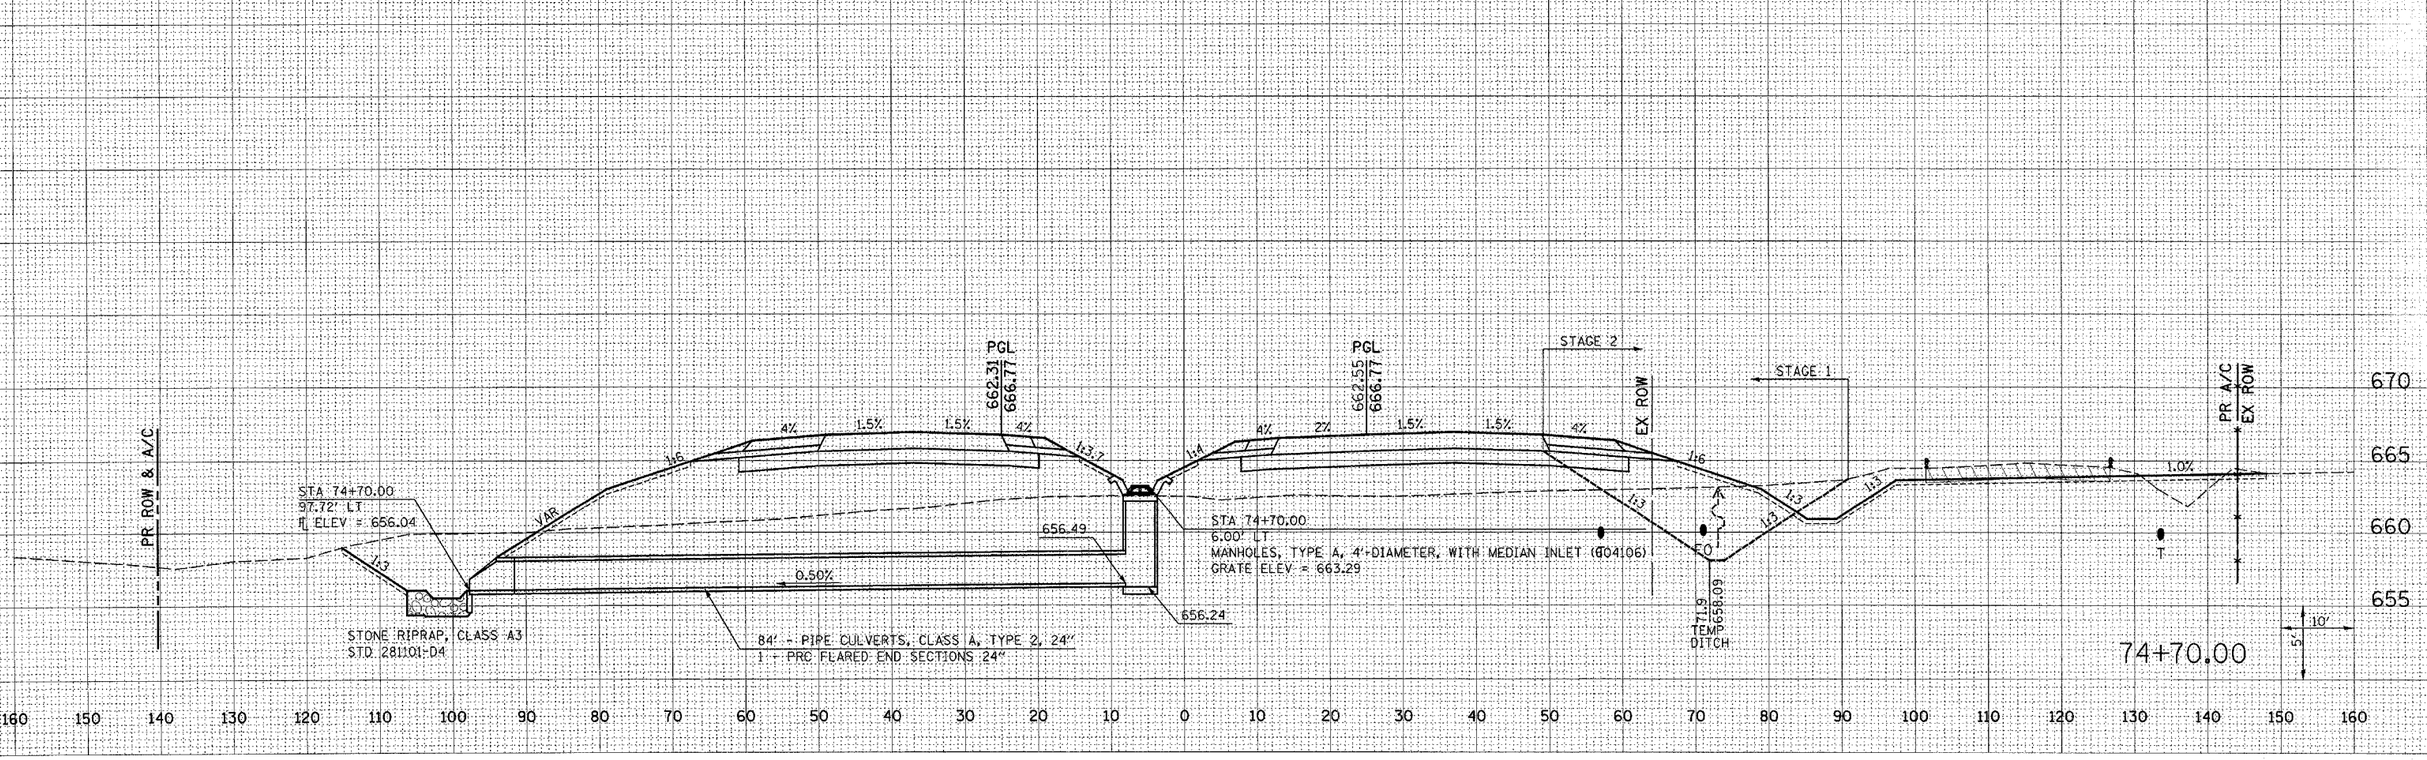

Plot Date: 7/8/2006
Plot Time: 3:37:39 PM
Plotted By: bschmidt
Pen Tables Used:
Filename: N:\2006\Roads\construction plans\243_excavation_fs.dgn

FAP 315 (IL 336) DRAINAGE CROSS SECTIONS STA 74+70.00 TO 74+70.00