F.A.P. RTE.	SECTION	COUNTY	TOTAL SHEETS	SHEET NO.
315	(34-6,55-1)	HANCOCK/ McDONOUGH	433	428

STA. 301+15.52 TO STA. 301+15.52

FED. ROAD DIST. NO. | ILLINOIS | FED. AID PROJECT

STATE CONTRACT NO. 68206

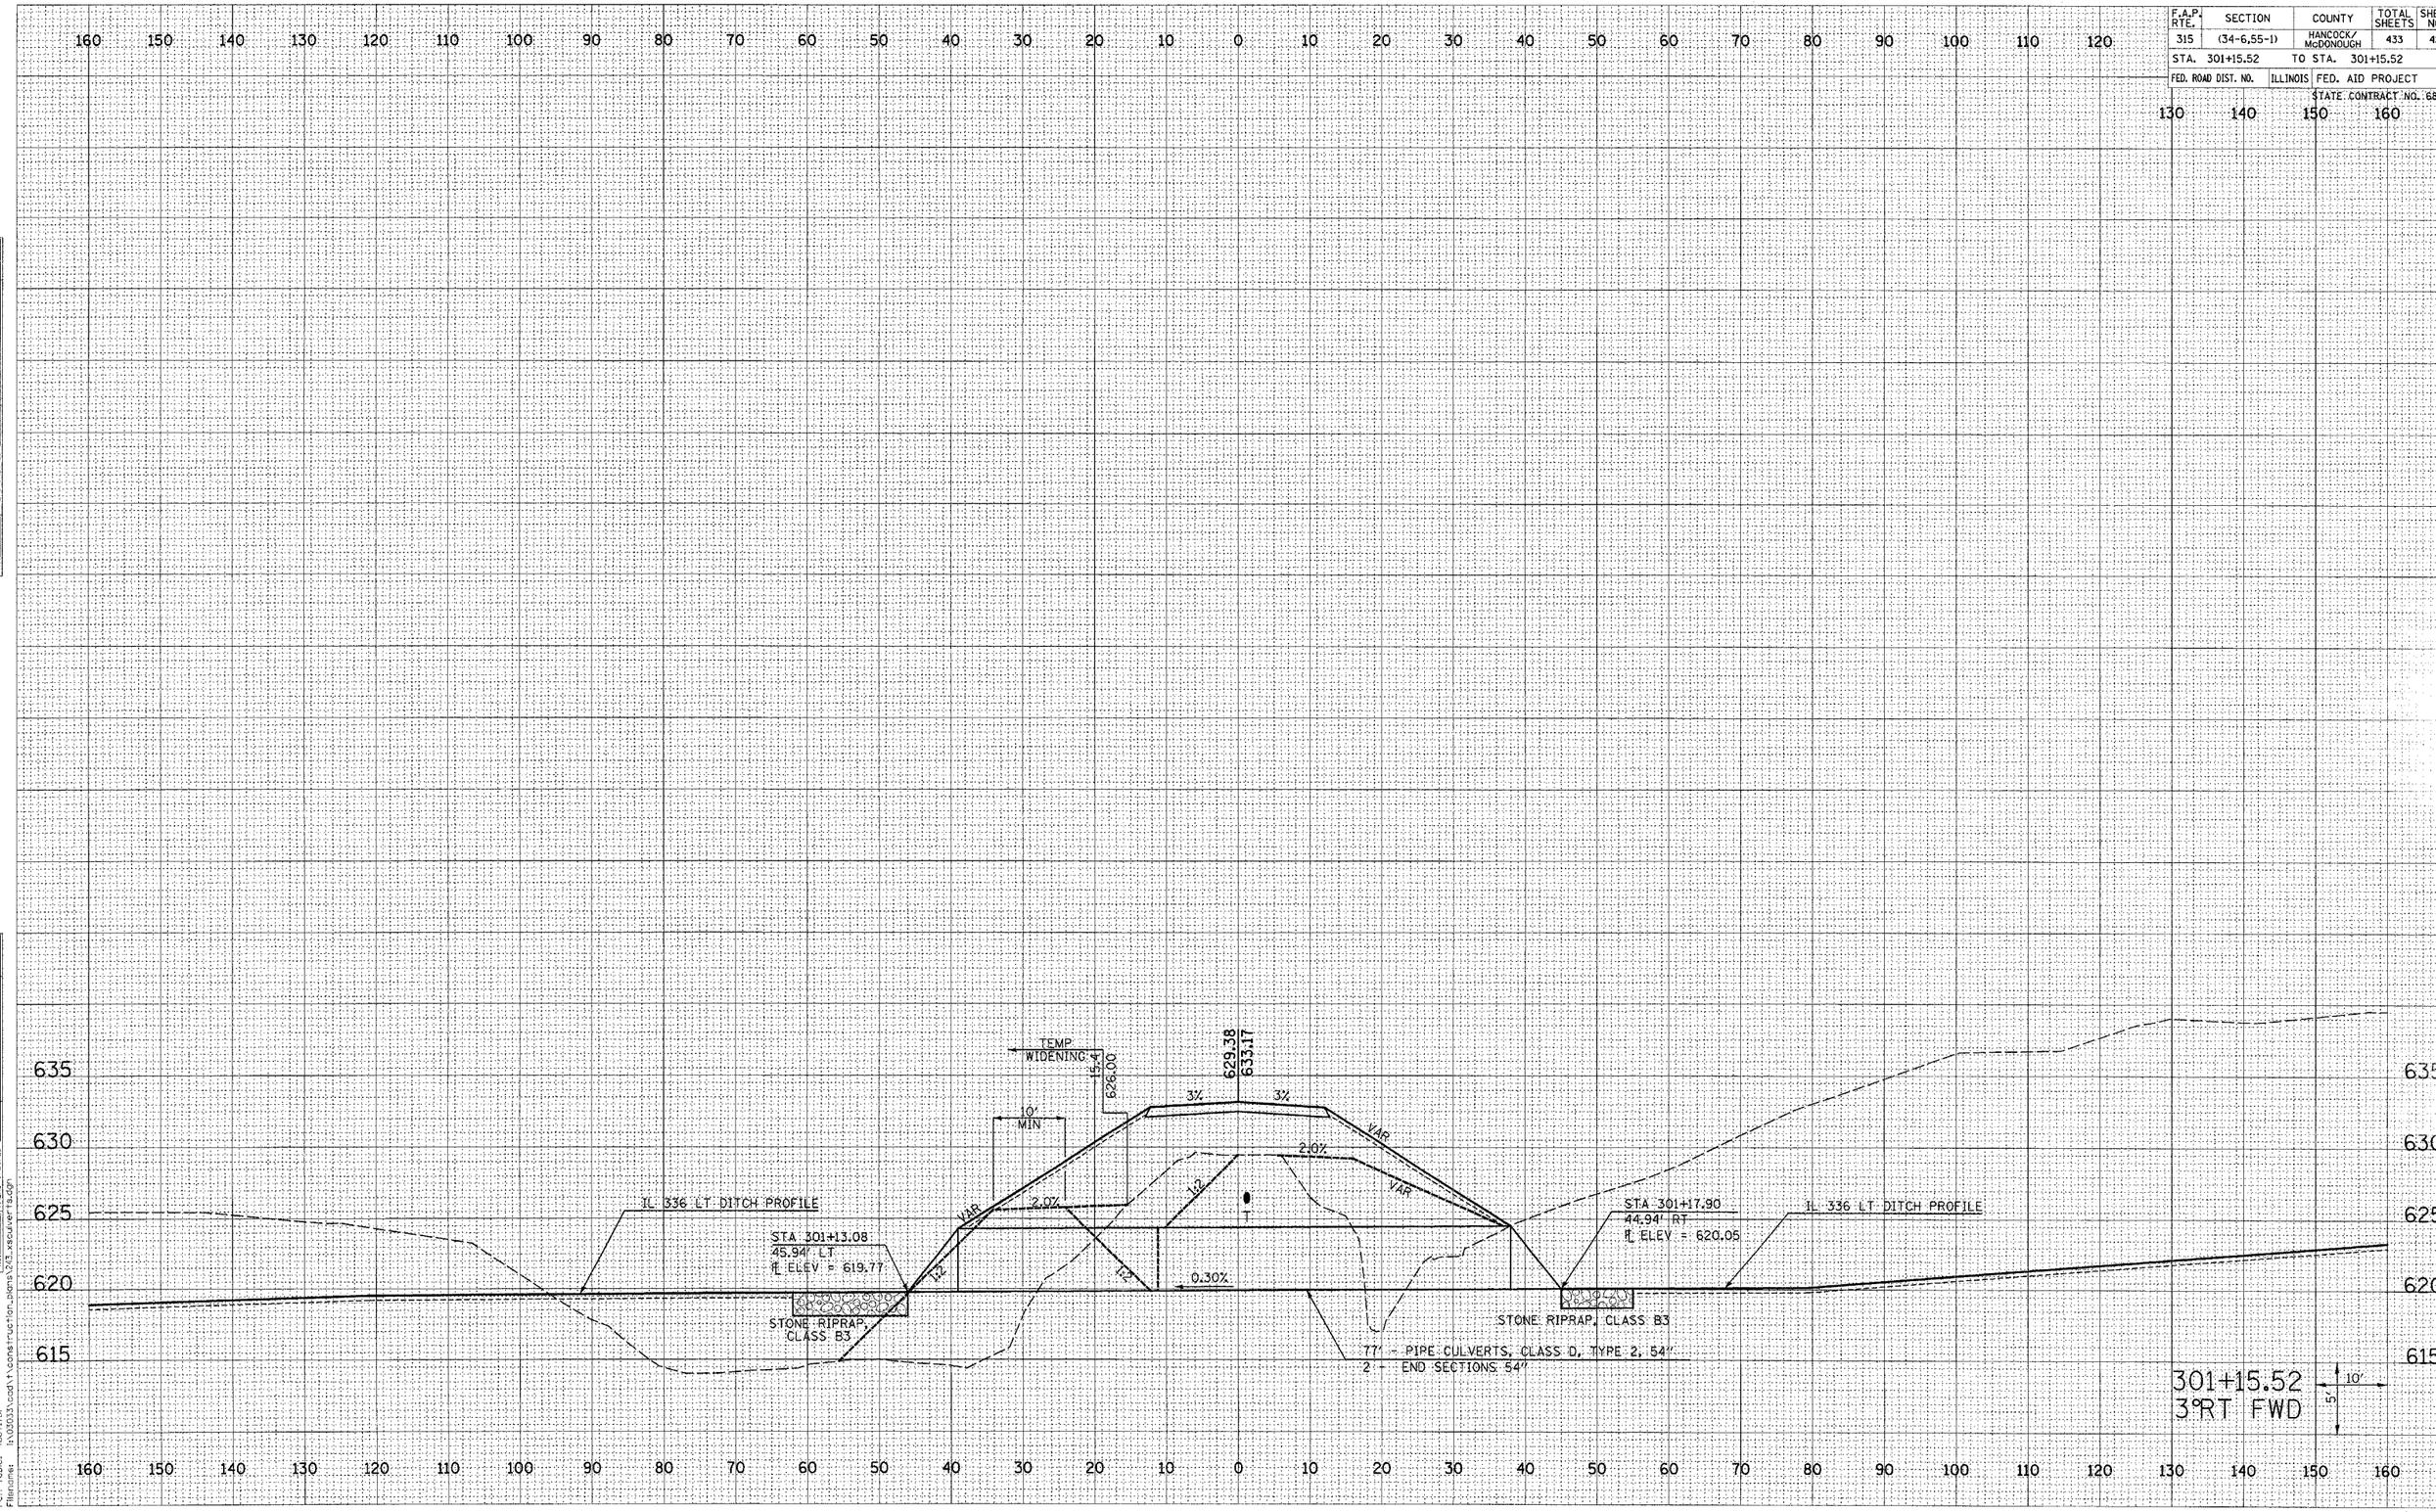

TR 257 DRAINAGE CROSS SECTIONS STA 301+15.52 TO 301+15.52