ROUTE NO.	SECTION	COUNTY	TOTAL SHEETS	SHEET NO.
F.A.P. 326	129BR -3	CHAMPAIGN		
FED. ROAD DIST. NO. 7	ILLINOIS	FED. AID PROJECT-		

SHEET NO. 5

17 SHEETS

CONTRACT #70344

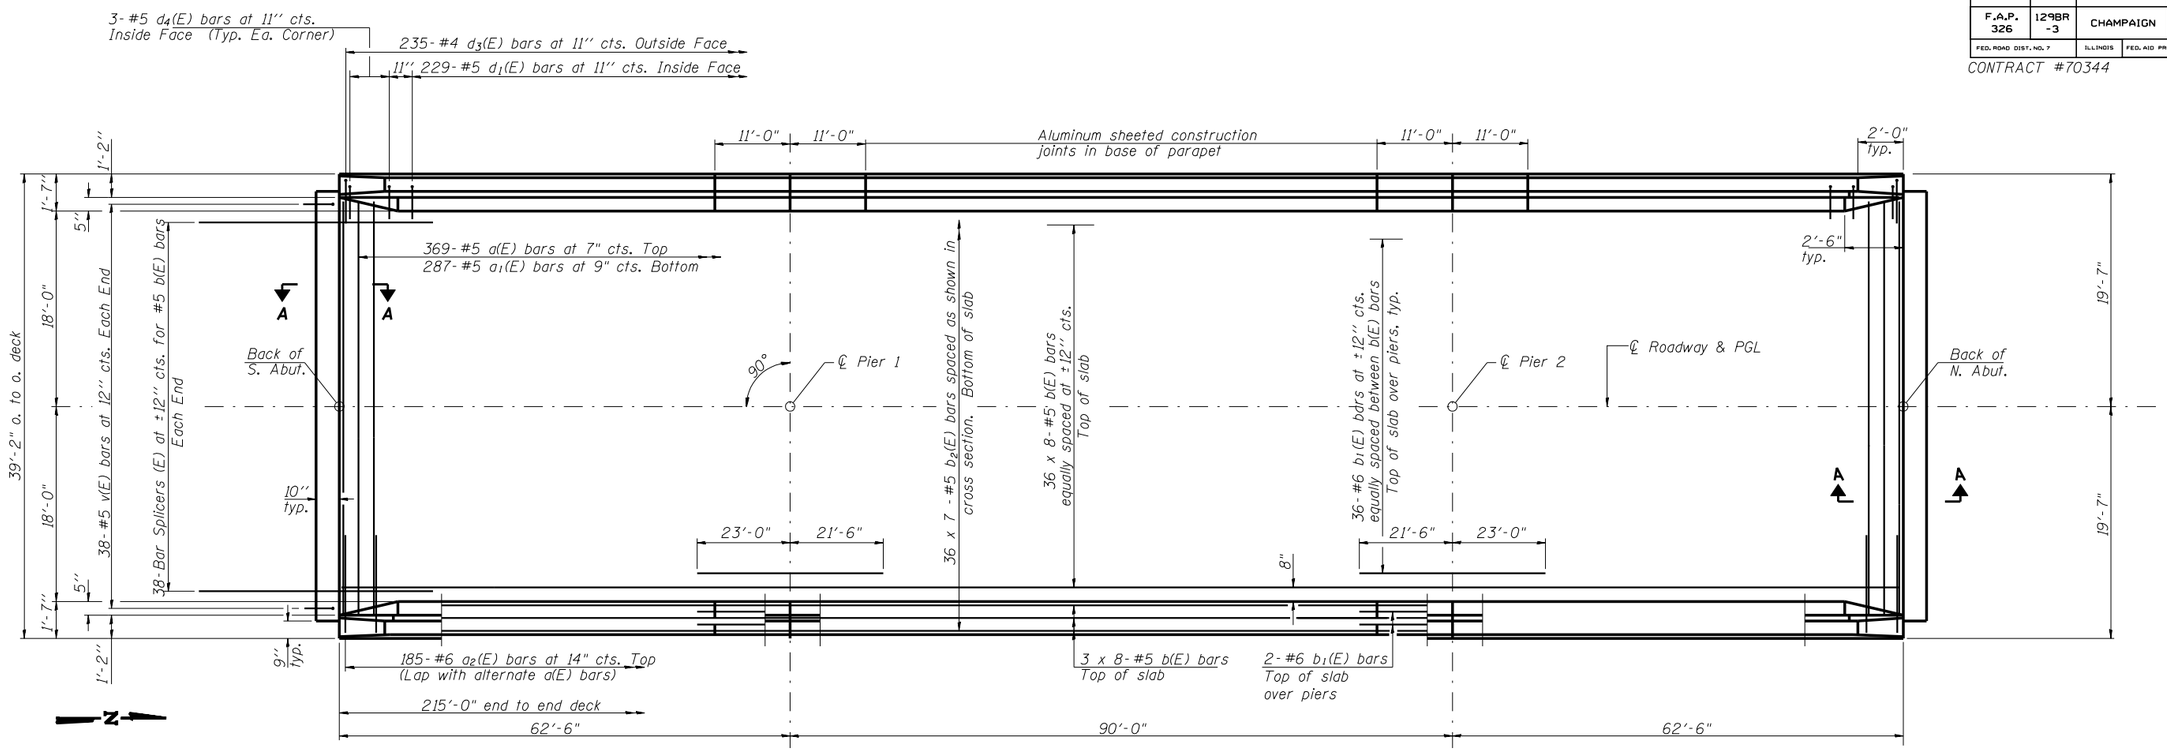

PLAN

MIN BAR LAP	
#5	2'-2"
#6	2'-7"

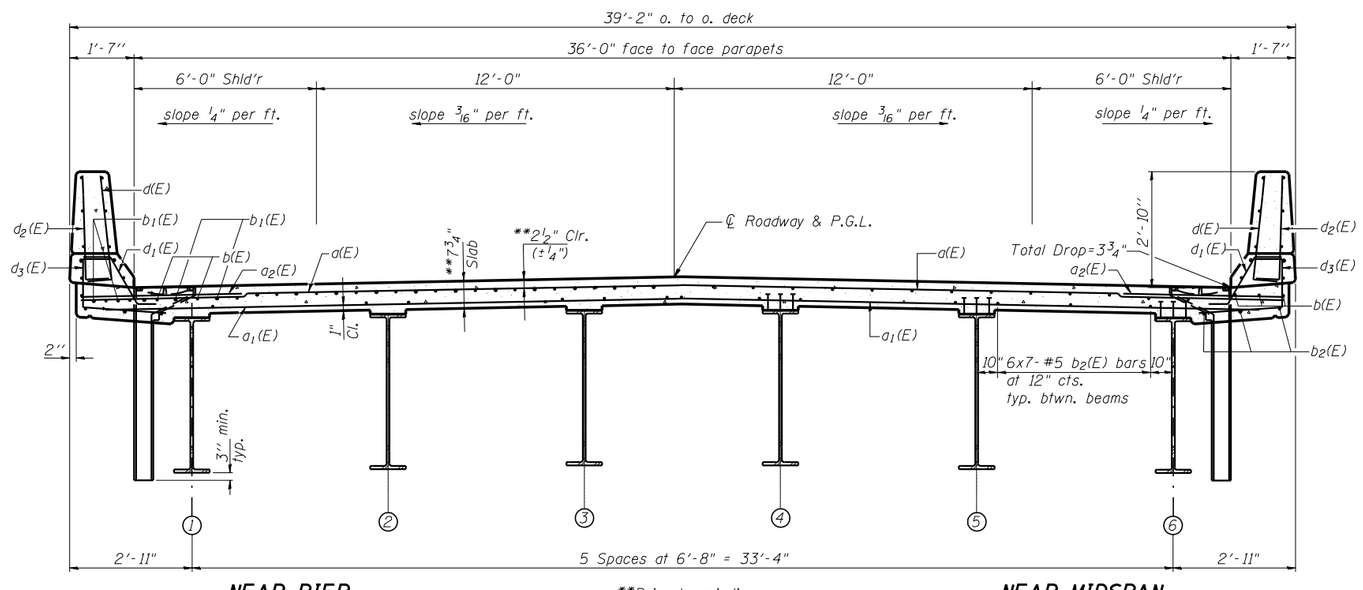

NEAR PIER

**Prior to grinding.

NEAR MIDSPAN

CROSS SECTION

(Looking North)

Notes:

See Dwg. S-6 for superstructure details and Bill of Material.

Reinforcement bars designated (E) shall be epoxy coated.

Bars indicated thus 20 x 3- #5 etc. indicates 20 lines of bars with 3 lengths per line.

See Dwg. S-6 for parapet reinforcement.

See Dwg. S-14 for Bar Splicer Detail.

See Dwg. S-7 for Section A-A.

See Dwg. S-1 for drainage locations.

DECK PLAN AND CROSS SECTION

IL. ROUTE 47
OVER SANGAMON RIVER
F.A.P. ROUTE 326 SEC. (129BR-3) BR
CHAMPAIGN COUNTY
STATION 746+65.00
STRUCTURE NO. 010-0281

Clark Dietz

CHAMPAIGN, ILLINOIS
CHICAGO, ILLINOIS
EVANSVILLE, INDIANA
INDIANAPOLIS, INDIANA
KENOSHA, WISCONSIN
SPRING GREEN, WISCONSIN

REVISIONS NAME	DATE

NOTE: DIMENSIONAL DATA IS NOT TO BE OBTAINED BY SCALING ANY PORTION OF THIS DRAWING.

DESIGNED BY:	SMM	PROJECT NO.	102287
DRAWN BY:	MEW	DATE:	5/05
CHECKED BY:	MM		
APPROVED BY:	SMM		
ACTIVITY	INITIALS		

DRAWING NUMBER

S-5