F.A. RTE.	SECTION	COUNTY	TOTAL SHEETS	SHEET NO.
326	(129BR-3)BR	CHAMPAIGN	30	29
STA. 744+14.00		TO STA. 745+00.00		
FED. ROAD DIST. NO. _	ILLINOIS	FED. AID PROJECT		

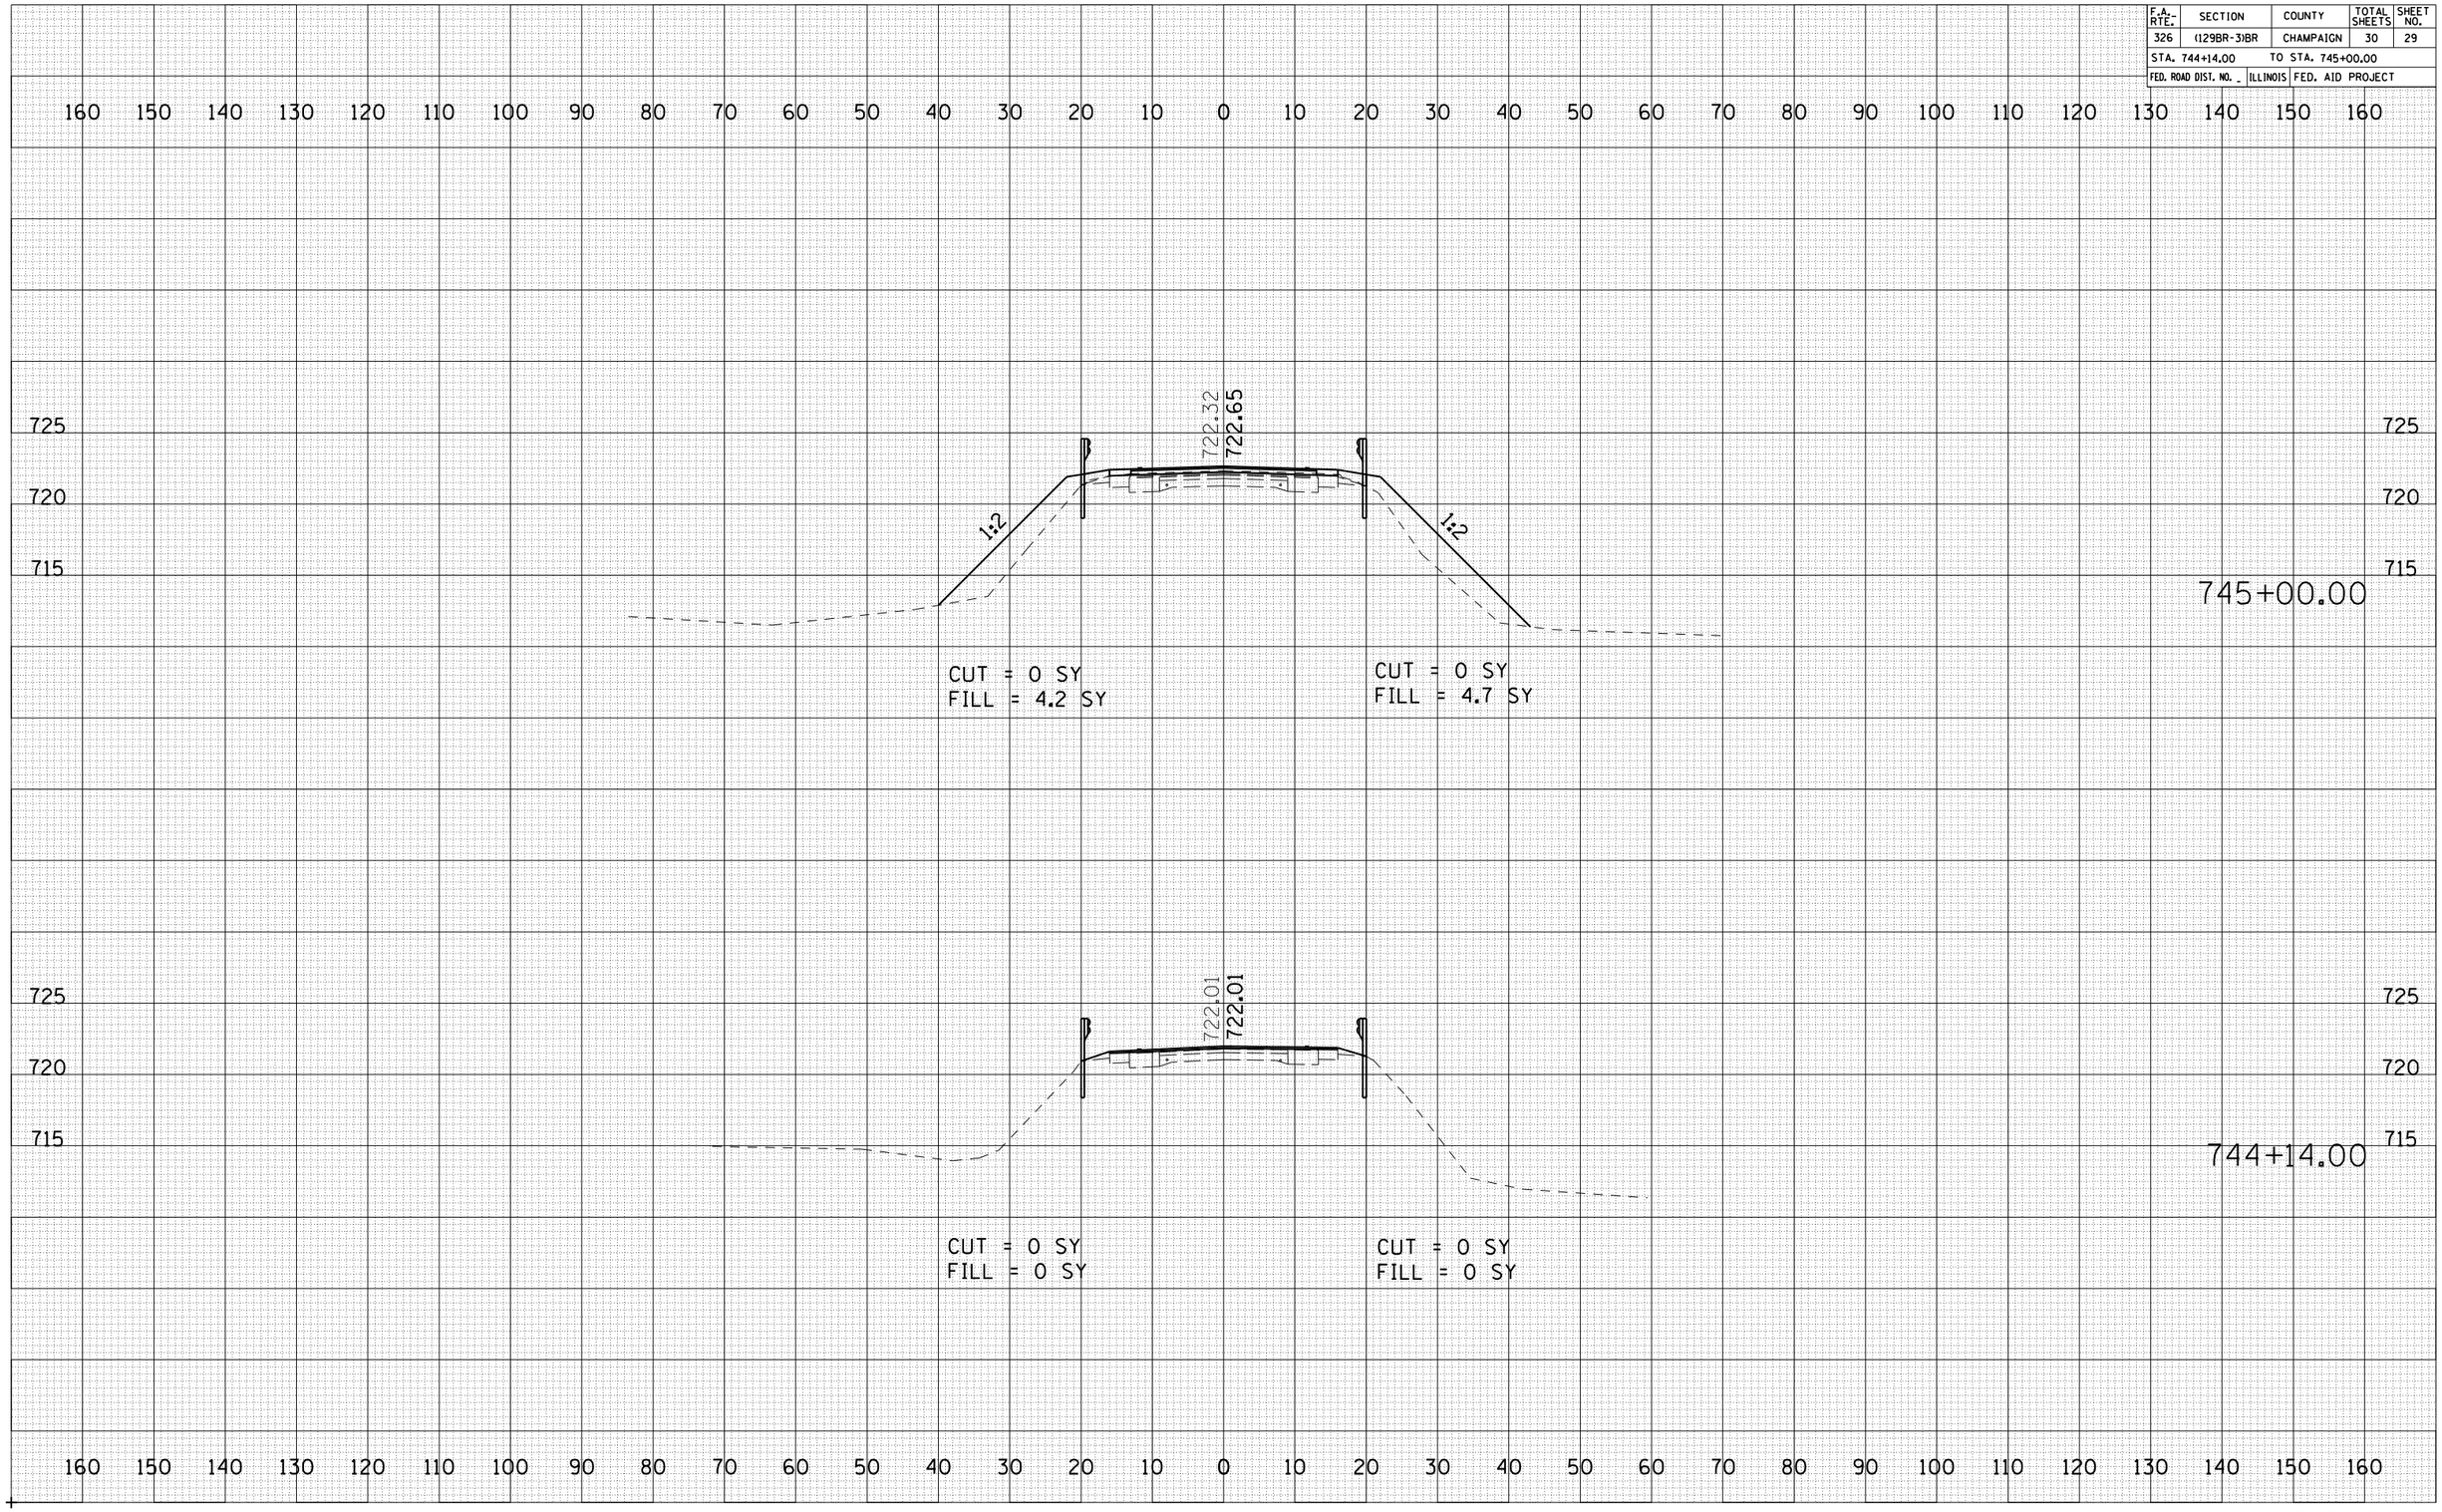

FINAL SURVEY		BY	DATE
NOTE BOOK NO.	SURVEYED		
	PLOTTED		
	TRANSLATE		
	AREAS		
	AREAS CHECKED		

ORIGINAL SURVEY		BY	DATE
NOTE BOOK NO.	SURVEYED		
	PLOTTED		
	TRANSLATE		
	AREAS		
	AREAS CHECKED		

IL 47 CROSS SECTIONS