F.A. RTE.	SECTION	COUNTY	TOTAL SHEETS	SHEET NO.
326	(129BR-3)BR	CHAMPAIGN	30	30
STA. 748+00.00		TO STA. 749+00.00		
FED. ROAD DIST. NO. _	ILLINOIS	FED. AID PROJECT		

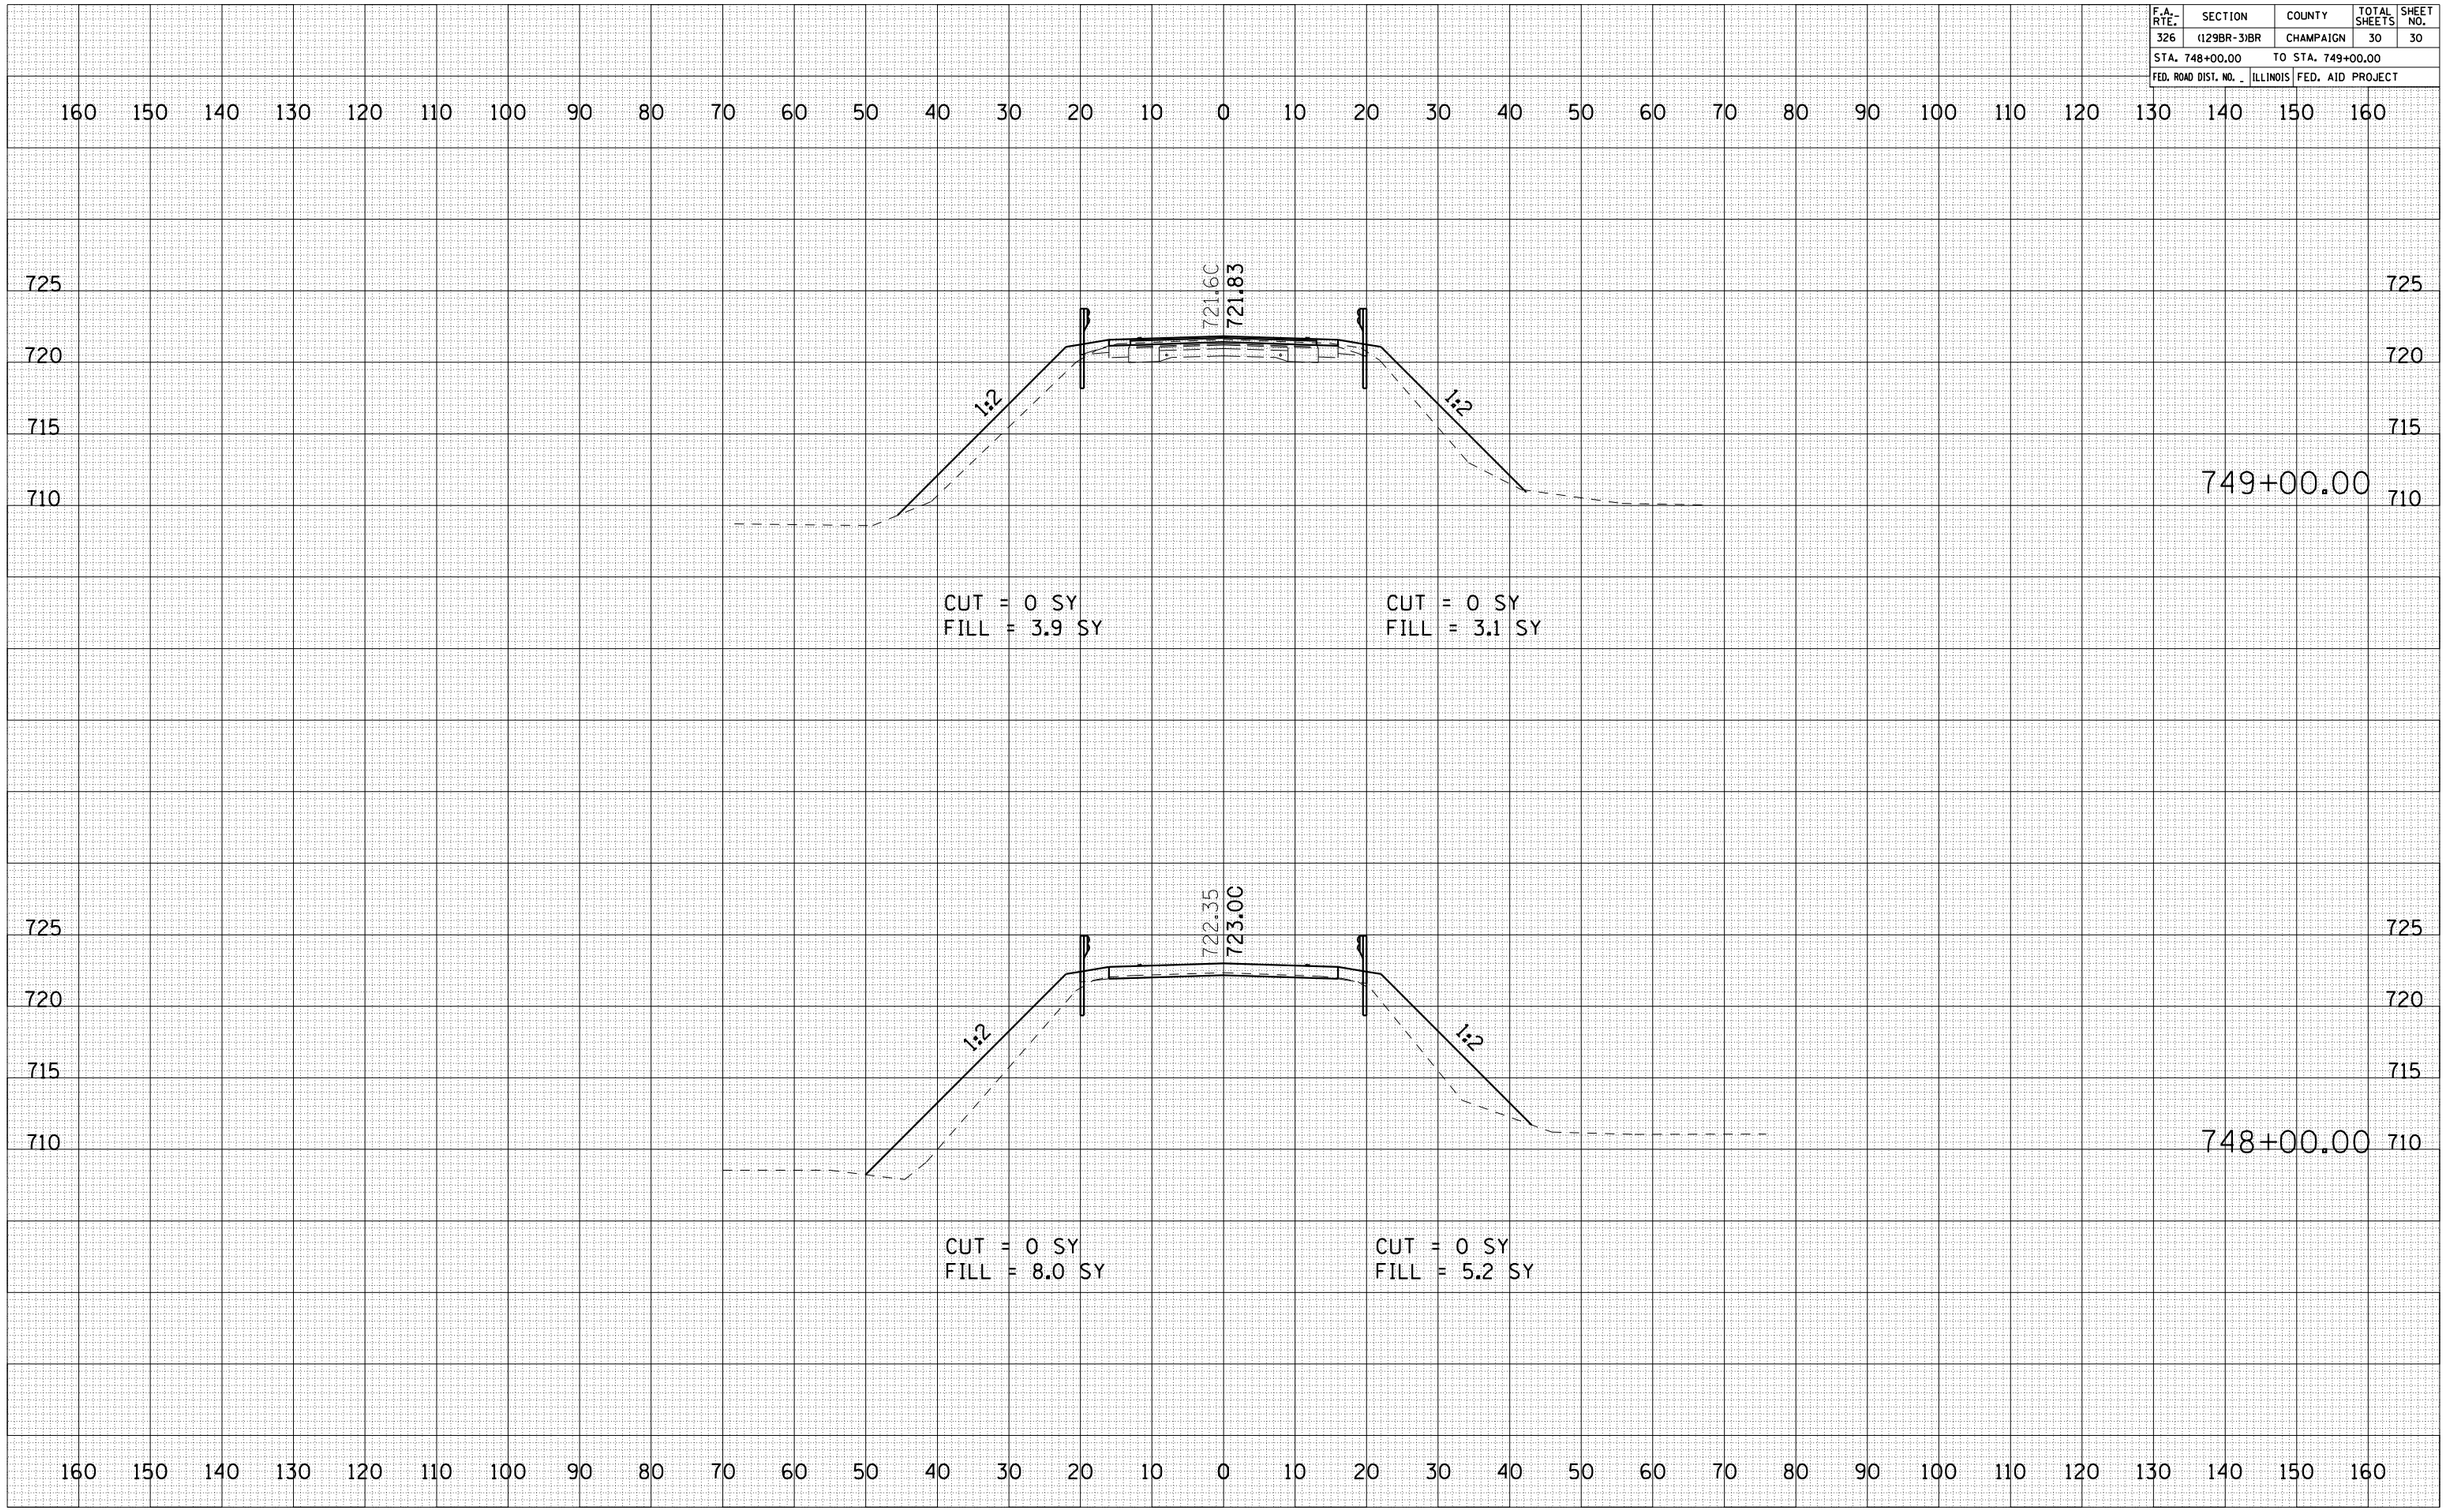

FINAL SURVEY		BY	DATE
NOTE BOOK	SURVEYED		
	PLOTTED		
	TEMPLATE		
	AREAS		
NO.	AREAS CHECKED		

ORIGINAL SURVEY		BY	DATE
NOTE BOOK	SURVEYED		
	PLOTTED		
	TEMPLATE		
	AREAS		
NO.	AREAS CHECKED		

IL 47 CROSS SECTIONS