FAP ROUTE	SECTION	COUNTY	TOTAL SHEETS	SHEET NO
805	122-VBR-I	ST. CLAIR	58	14
STA.		TO STA.		
CONTRACT NO.: 76558				

PLAN
SURVEYED
DRAWN
ALIGNMENT CHECKED
NOTE BOOK
NO.
BY
DATE
PLOTTED AT SCALE
CADD FILE NAME

POSTED SPEED 40 MPH

DEVICES AT 25' CTS. (TYP.)
UNLESS OTHERWISE NOTED

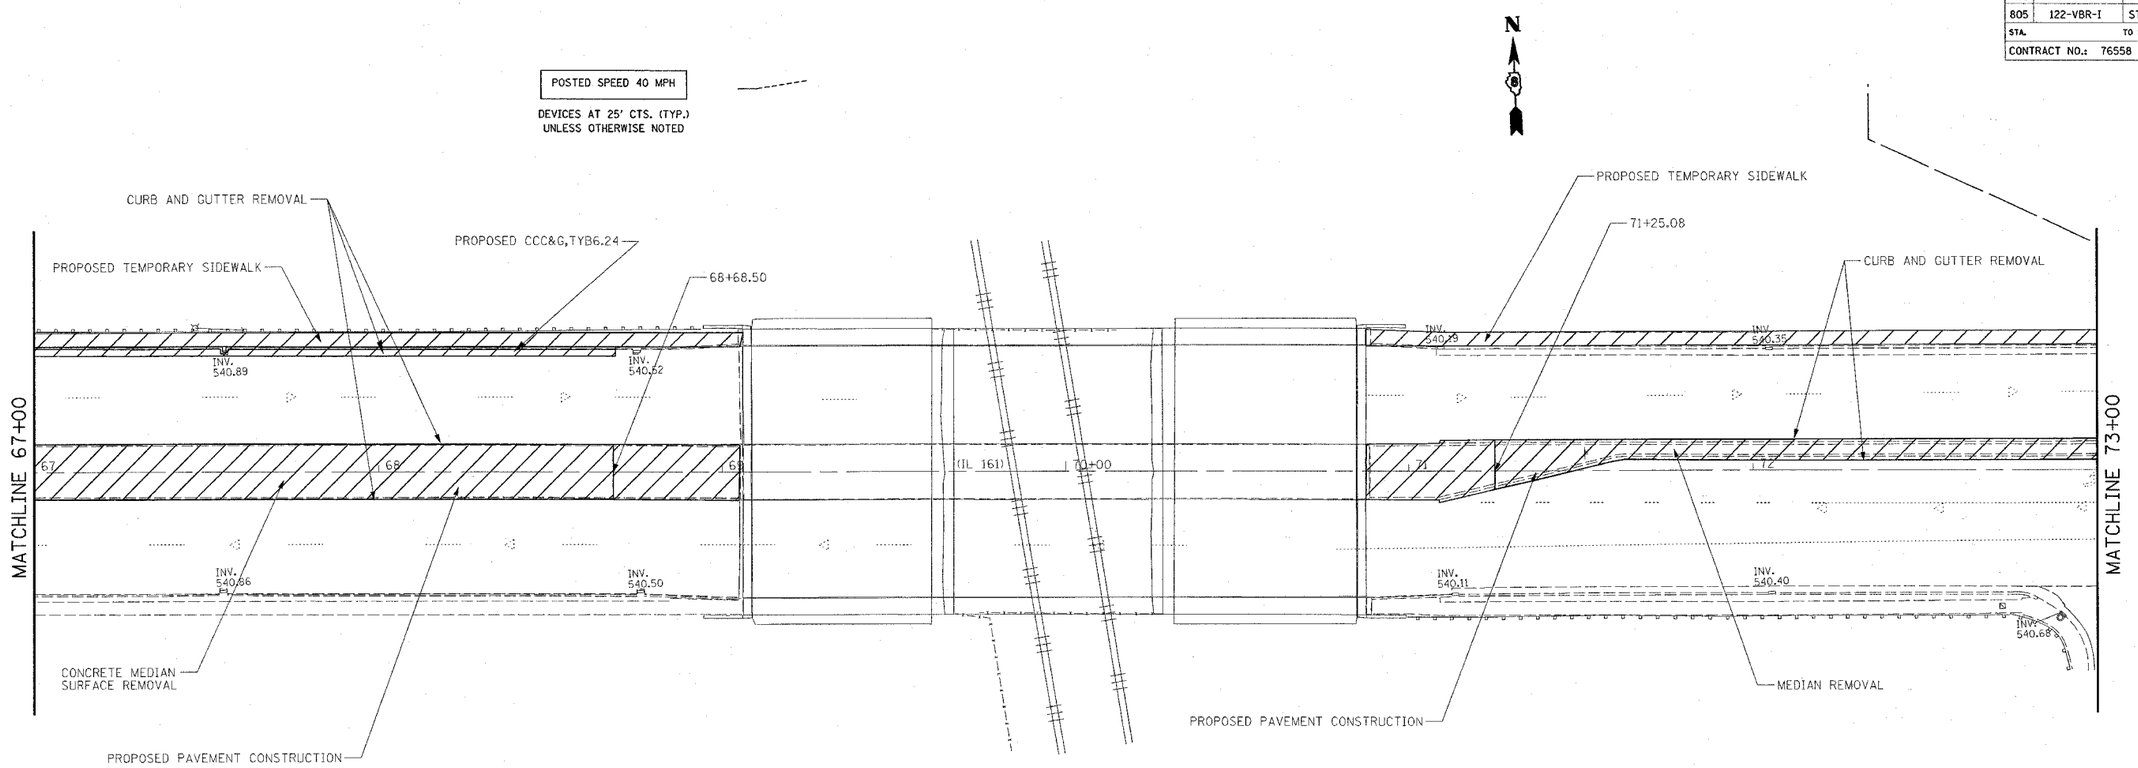

LEGEND OF SYMBOLS

- TEMPORARY TRAFFIC SIGNALS
- WORK ZONE
- TEMPORARY CONCRETE BARRIER
- DRUMS
- BARRICADE
- IMPACT ATTENUATOR, TEMP. (NON REDIRECTIVE), TEST LEVEL 3
- DIRECTIONAL BARRICADE
- ARROW BOARD
- APPLICABLE TEMPORARY PAVEMENT MARKING LINE

NOTE: PLEASE SEE APPLICABLE STANDARD FOR ITEMS NOT SHOWN

REVISIONS	
NAME	DATE

ILLINOIS DEPARTMENT OF TRANSPORTATION

TRAFFIC CONTROL & STAGING PLAN VIEW PRESTAGE

FAP ROUTE 805 (IL161)
SECTION 122VBR-I
ST. CLAIR COUNTY

DRAWN BY:

PLOT DATE: 10/19/2006

$$DATE$$
10/19/2006
c:\pw-pecs\sdd1702\plan\stage_plan\tsp497a.dgn
*REF-pecs\sdd1702\plan\tsp497a.dgn
*REF-dflsdd997d