CONTRACT NO. 76962

F.A.P. RTE.	SECTION	COUNTY	TOTAL SHEETS	SHEET NO.
600	1-1BR-1	ST. CLAIR	29	11
STA. 152+00	TO STA. 164+00			
FED. ROAD DIST. NO.	ILLINOIS	FED. AID PROJECT		

LEGEND

- BARRELS OR BARRICADES WITH STEADY BURNING LIGHT
- DIRECTIONAL BARRICADE WITH STEADY BURNING LIGHT
- TEMPORARY CONCRETE BARRIER
- IMPACT ATTENUATOR
- ARROW BOARD

SAND BARRELL LAYOUT
(IF OPTION USED)

2100 1400 1400 700
2100 1400 1400

SEQUENCE OF CONSTRUCTION:

REMOVE 450 FT AND RELOCATE 75 FT TEMPORARY CONCRETE BARRIER

REMOVE 110 FT OF TEMPORARY BRIDGE RAIL, 2 EACH TBT, TYPE 11, 1 EACH IMPACT ATTENUATOR, TEMPORARY (NON-REDIRECTIVE) AND RELOCATE 2 EACH IMPACT ATTENUATORS.

TBT, TYPE 11 REMOVAL SHALL BE PAID FOR AS "GUARDRAIL REMOVAL".

SEE STANDARD 701602 FOR SIGN LAYOUT.

PERFORM ALL NECESSARY BRIDGE WORK IN STAGE III WORK ZONE, INCLUDING INSTALLATION OF TEMPORARY RAMPS ON BOTH ENDS OF STRUCTURE.

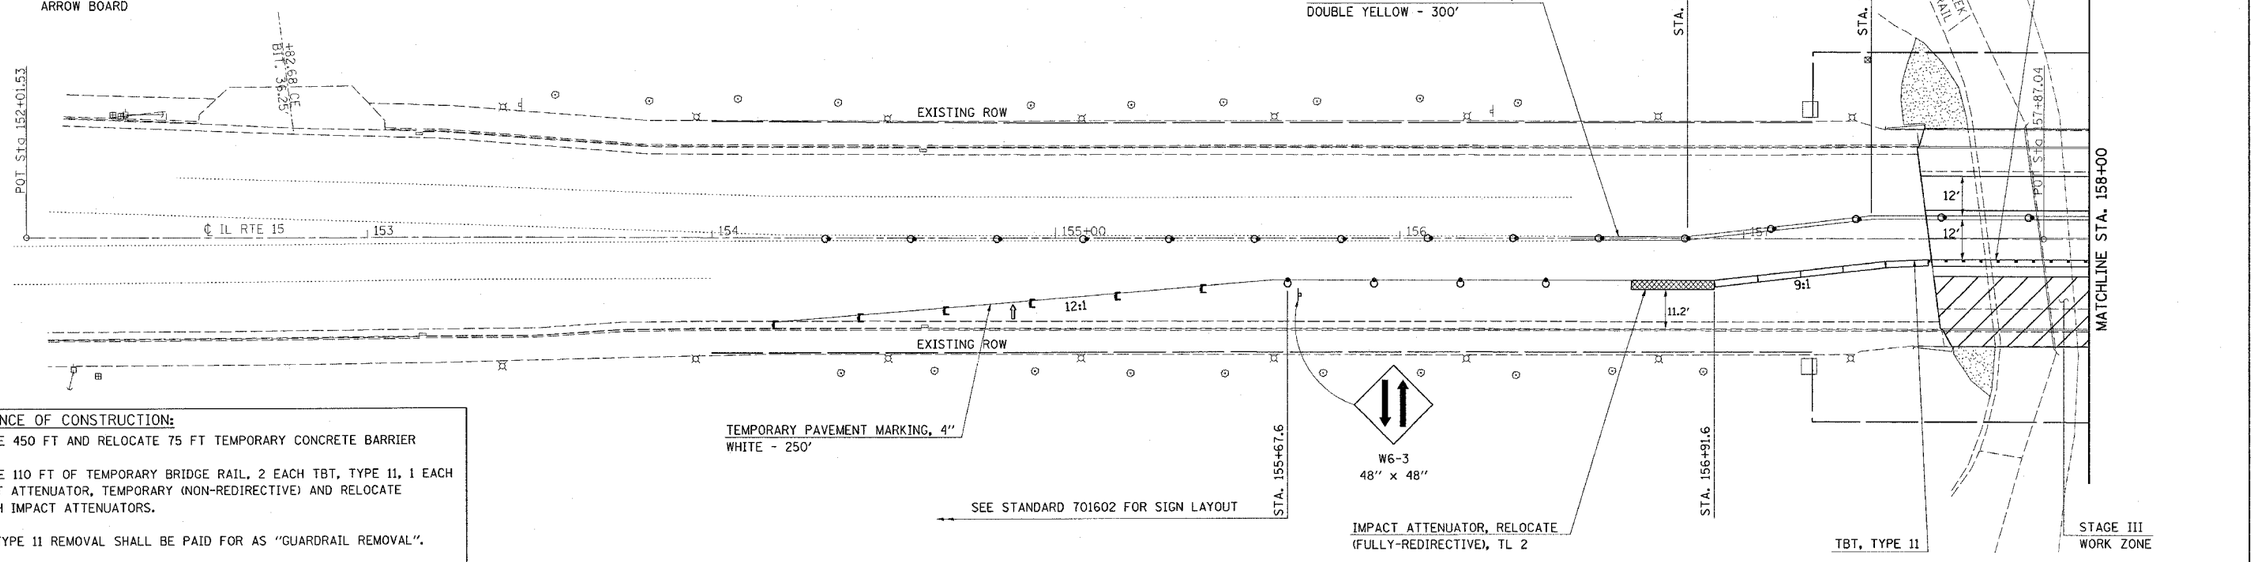

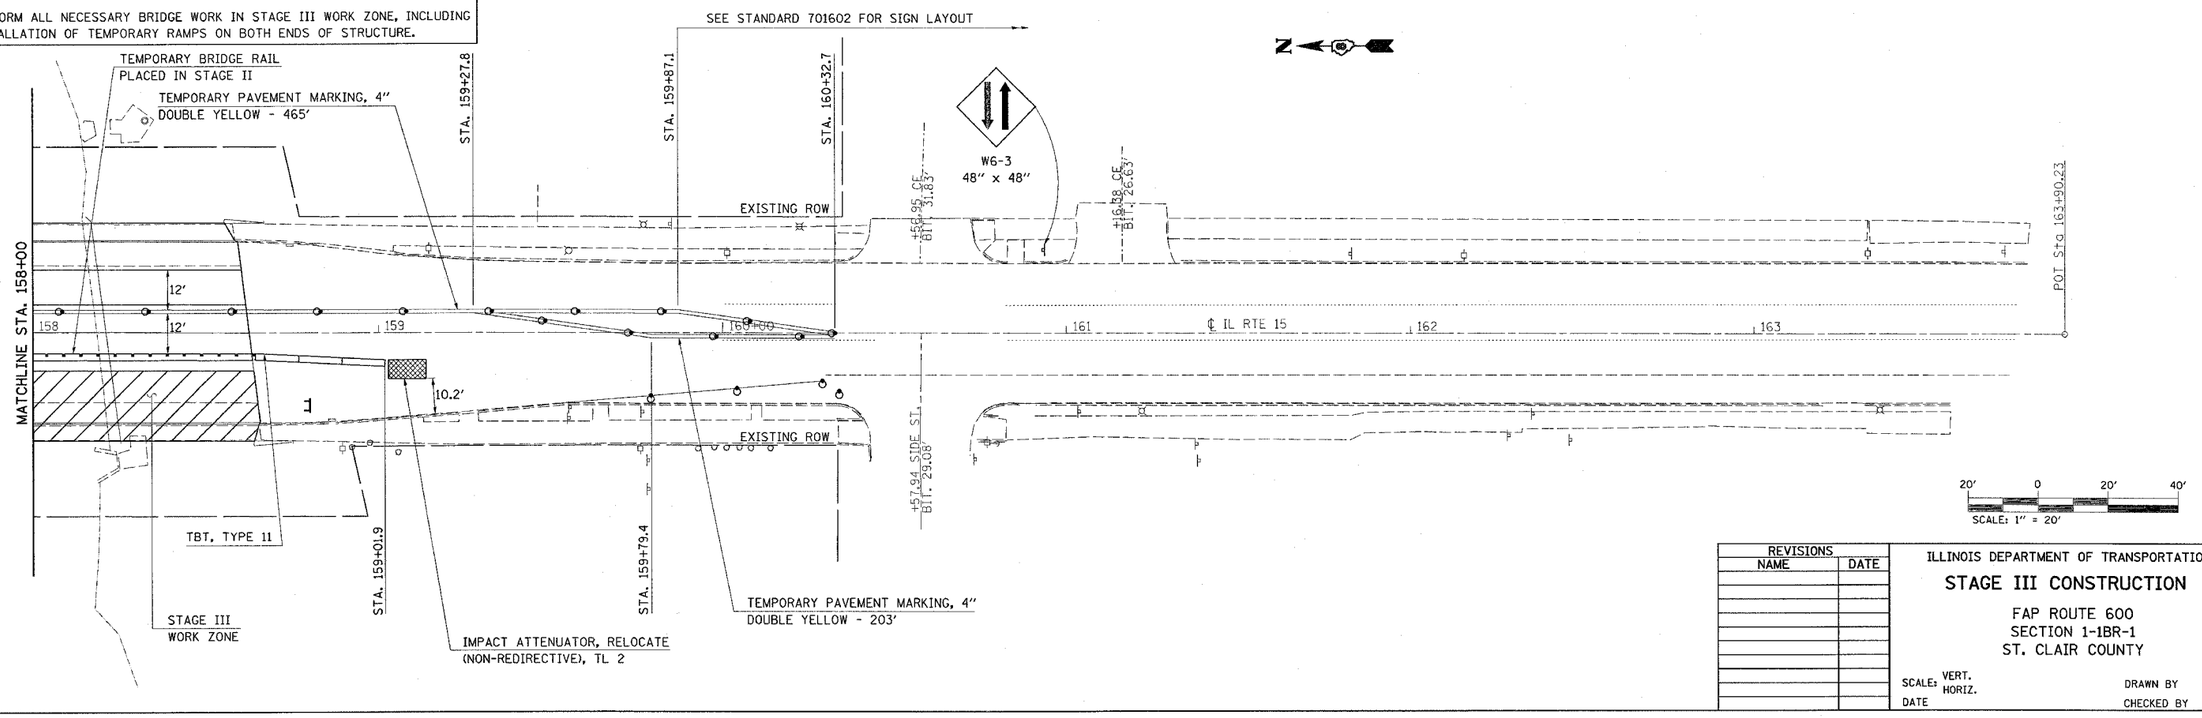

PLOT DATE = $DATE$
FILE NAME = $FILE$
PLOT SCALE = $SCALE$
USER NAME = $USER$

REVISIONS NAME	DATE

ILLINOIS DEPARTMENT OF TRANSPORTATION

STAGE III CONSTRUCTION

FAP ROUTE 600
SECTION 1-1BR-1
ST. CLAIR COUNTY

SCALE: VERT.
HORIZ.
DATE

DRAWN BY
CHECKED BY