CONTRACT NO. 83869

F.A.U. RTE.	SECTION	COUNTY	TOTAL SHEETS	SHEET NO.
1441	00-00059-00-BR	KANE	154	22
STA. 8+00		TO STA. 12+00		
FED. ROAD DIST. NO.		ILLINOIS	FED. AID PROJECT	

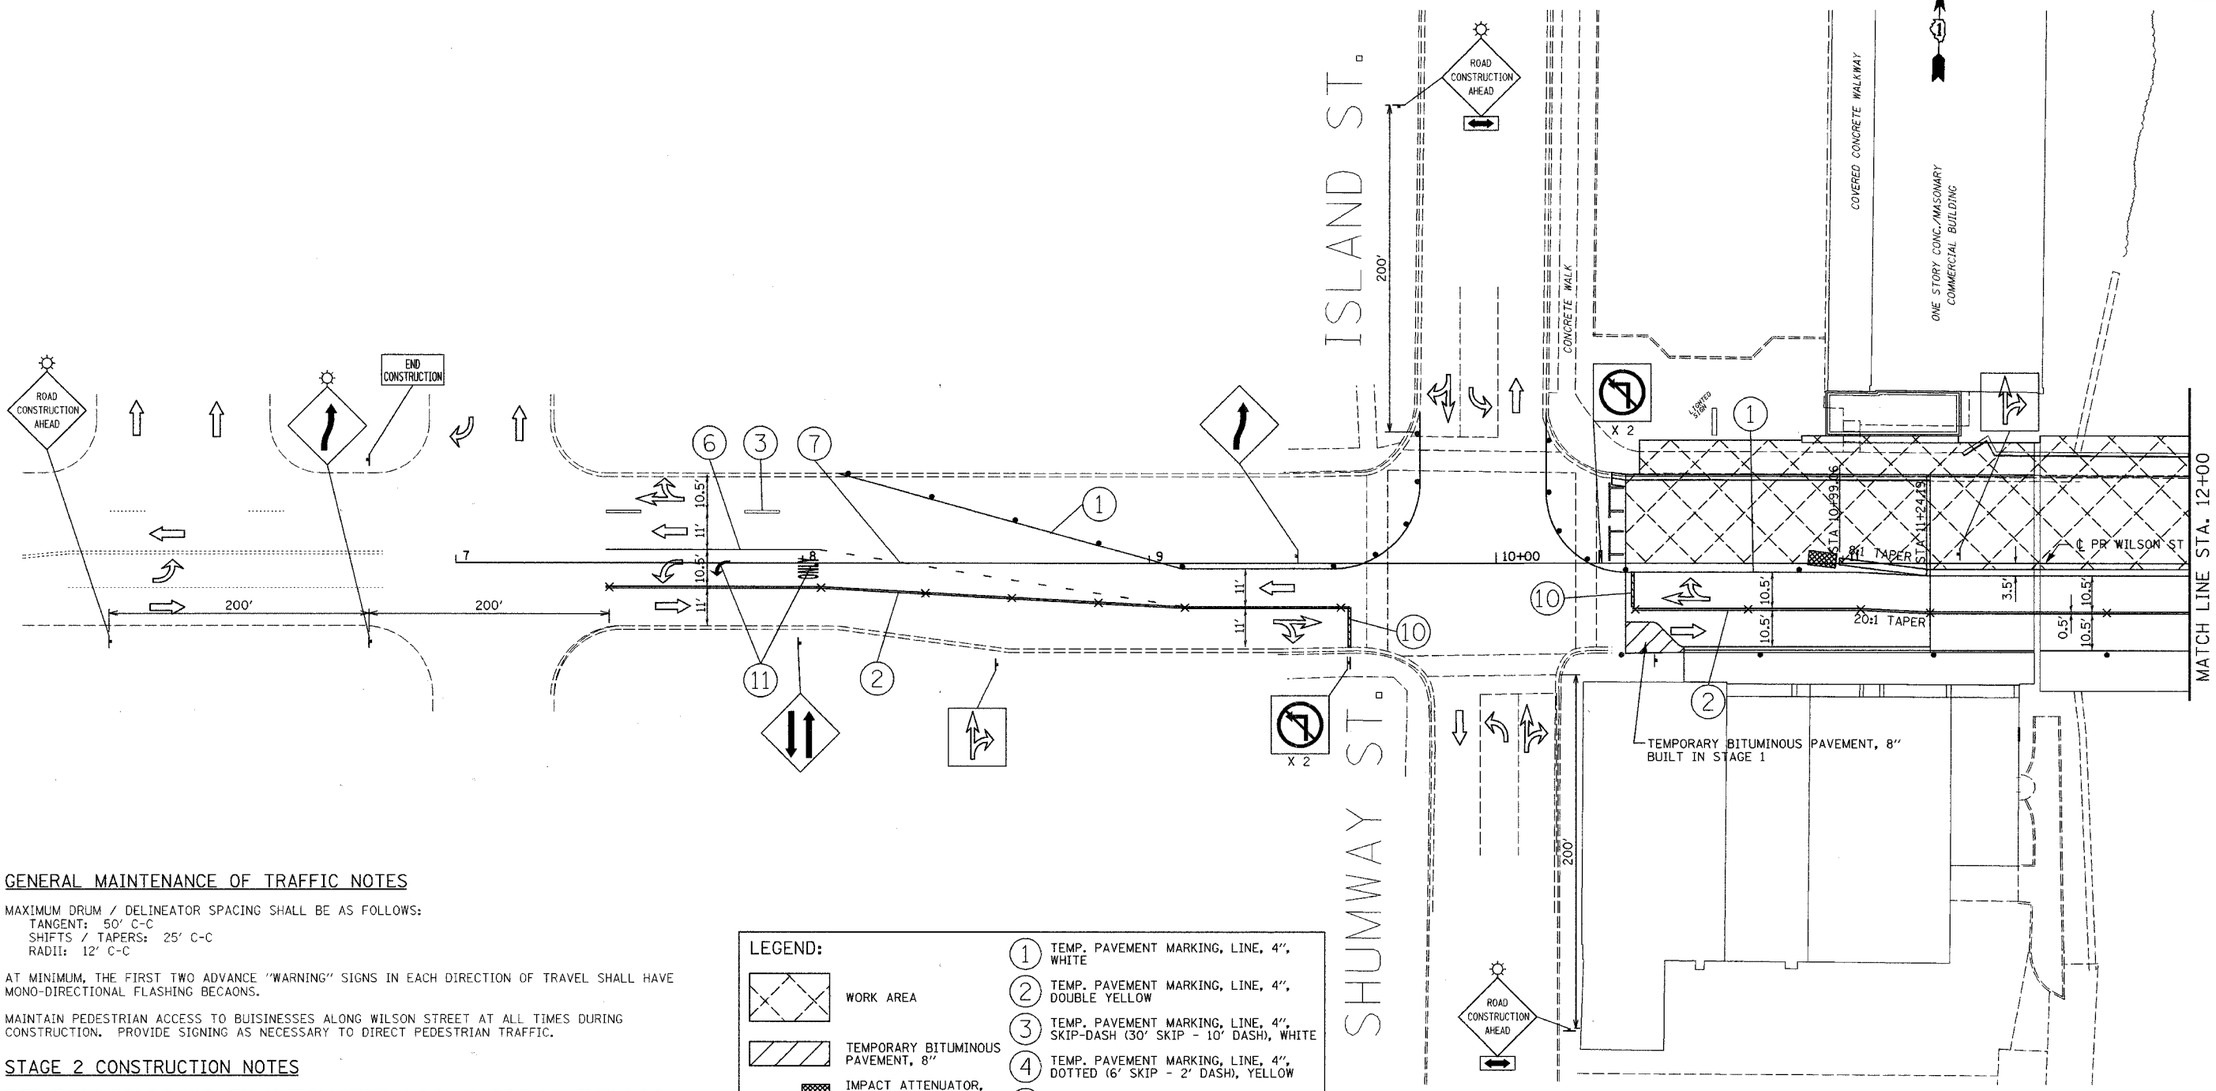

GENERAL MAINTENANCE OF TRAFFIC NOTES

MAXIMUM DRUM / DELINEATOR SPACING SHALL BE AS FOLLOWS:
TANGENT: 50' C-C
SHIFTS / TAPERS: 25' C-C
RADII: 12' C-C

AT MINIMUM, THE FIRST TWO ADVANCE "WARNING" SIGNS IN EACH DIRECTION OF TRAVEL SHALL HAVE MONO-DIRECTIONAL FLASHING BECAONS.

MAINTAIN PEDESTRIAN ACCESS TO BUISINESSES ALONG WILSON STREET AT ALL TIMES DURING CONSTRUCTION. PROVIDE SIGNING AS NECESSARY TO DIRECT PEDESTRIAN TRAFFIC.

STAGE 2 CONSTRUCTION NOTES

SHIFT TRAFFIC ONTO THE SOUTH SIDE OF WILSON STREET AS SHOWN ON THE PLANS UTILIZING THE NEWLY-BUILT PORTION OF THE PROJECT.

REFER TO IDOT STANDARD 701006 (OFF-RD OPERATIONS, 2L, 2W, 15' TO 24" FROM PAVEMENT EDGE) AND IDOT STANDARD 701502 (URBAN LANE CLOSURE 2L,2W, WITH BIDIRECTIONAL LEFT TURN LANE - CASE II) FOR LOCATION OF ADVANCED WARNING SIGNS AND ALL OTHER APPLICABLE TRAFFIC CONTROL DEVICES AT WILSON STREET AND ALL CROSSROADS.

EXISTING PAVEMENT MARKINGS CONFLICTING WITH STAGE 2 TRAFFIC SHALL BE REMOVED. COST OF REMOVING PAVEMENT MARKINGS WILL BE PAID FOR AS PAVEMENT MARKING REMOVAL.

LEFT TURNS FROM BOTH EASTBOUND AND WESTBOUND WILSON ST. ONTO SHUMWAY AVE., ISLAND AVE., AND RIVER ST. WILL BE PROHIBITED.

FOR STAGE 2 TYPICAL SECTION, SEE SH 17

CONSTRUCT THE IMPROVEMENT AT THE NORTH SIDE OF WILSON STREET. WORK IN THIS STAGE WILL INCLUDE BUT NOT BE LIMITED TO THE CONSTRUCTION OF THE OF THE NEW BRIDGE, CONCRETE PAVEMENT, CONCRETE SIDEWALK, COMBINATION CONCRETE CURB AND GUTTER, STORM SEWERS, DRAINAGE STRUCTURES, AND RIVER WALK IMPROVEMENTS.

LEGEND:

- WORK AREA
- TEMPORARY BITUMINOUS PAVEMENT, 8"
- IMPACT ATTENUATOR, TEMPORARY
- TEMPORARY CONCRETE BARRIER
- SIGN
- MONODIRECTIONAL FLASHING BEACON
- FLEXIBLE DELINEATOR
- DRUM
- BARRICADE, TYPE III
- DIRECTION OF TRAFFIC

1. TEMP. PAVEMENT MARKING, LINE, 4", WHITE
2. TEMP. PAVEMENT MARKING, LINE, 4", DOUBLE YELLOW
3. TEMP. PAVEMENT MARKING, LINE, 4", SKIP-DASH (30' SKIP - 10' DASH), WHITE
4. TEMP. PAVEMENT MARKING, LINE, 4", DOTTED (6' SKIP - 2' DASH), YELLOW
5. TEMP. PAVEMENT MARKING, LINE, 4", DOTTED (6' SKIP - 2' DASH), WHITE
6. TEMP. PAVEMENT MARKING, LINE, 6", WHITE
7. TEMP. PAVEMENT MARKING, LINE, 6", DOTTED (6' SKIP - 2' DASH), WHITE
8. TEMP. PAVEMENT MARKING, LINE, 12", YELLOW
9. TEMP. PAVEMENT MARKING, LINE, 12", WHITE
10. TEMP. PAVEMENT MARKING, LINE, 24", WHITE
11. TEMP. PAVEMENT MARKING, LETTERS & SYMBOLS, WHITE

REVISIONS	
NAME	DATE

ILLINOIS DEPARTMENT OF TRANSPORTATION

WILSON STREET

SUGGESTED STAGES OF CONSTRUCTION AND TRAFFIC CONTROL PLAN
STAGE 2
STA 7+50 TO STA 12+00

SCALE: 1"=20' DRAWN BY RVM

DATE 07/28/2006 CHECKED BY AKK

PLOT DATE = 09/13/2006
FILE NAME = s:\2006\cs-11\dgn\tmp0201.dgn
PLOT SCALE = 50.0000 ' / IN.
USER NAME = #USER#

T:\2006\cs-11\dgn\st0201.dgn 09/13/2006 04:12:48 PM