CONTRACT NO. 83869

F.A.U RTE.	SECTION	COUNTY	TOTAL SHEETS	SHEET NO.
1441	00-00059-00-BR	KANE	154	50

STA. 9+75 TO STA. 10+62.72

FED. ROAD DIST. NO. | ILLINOIS | FED. AID PROJECT

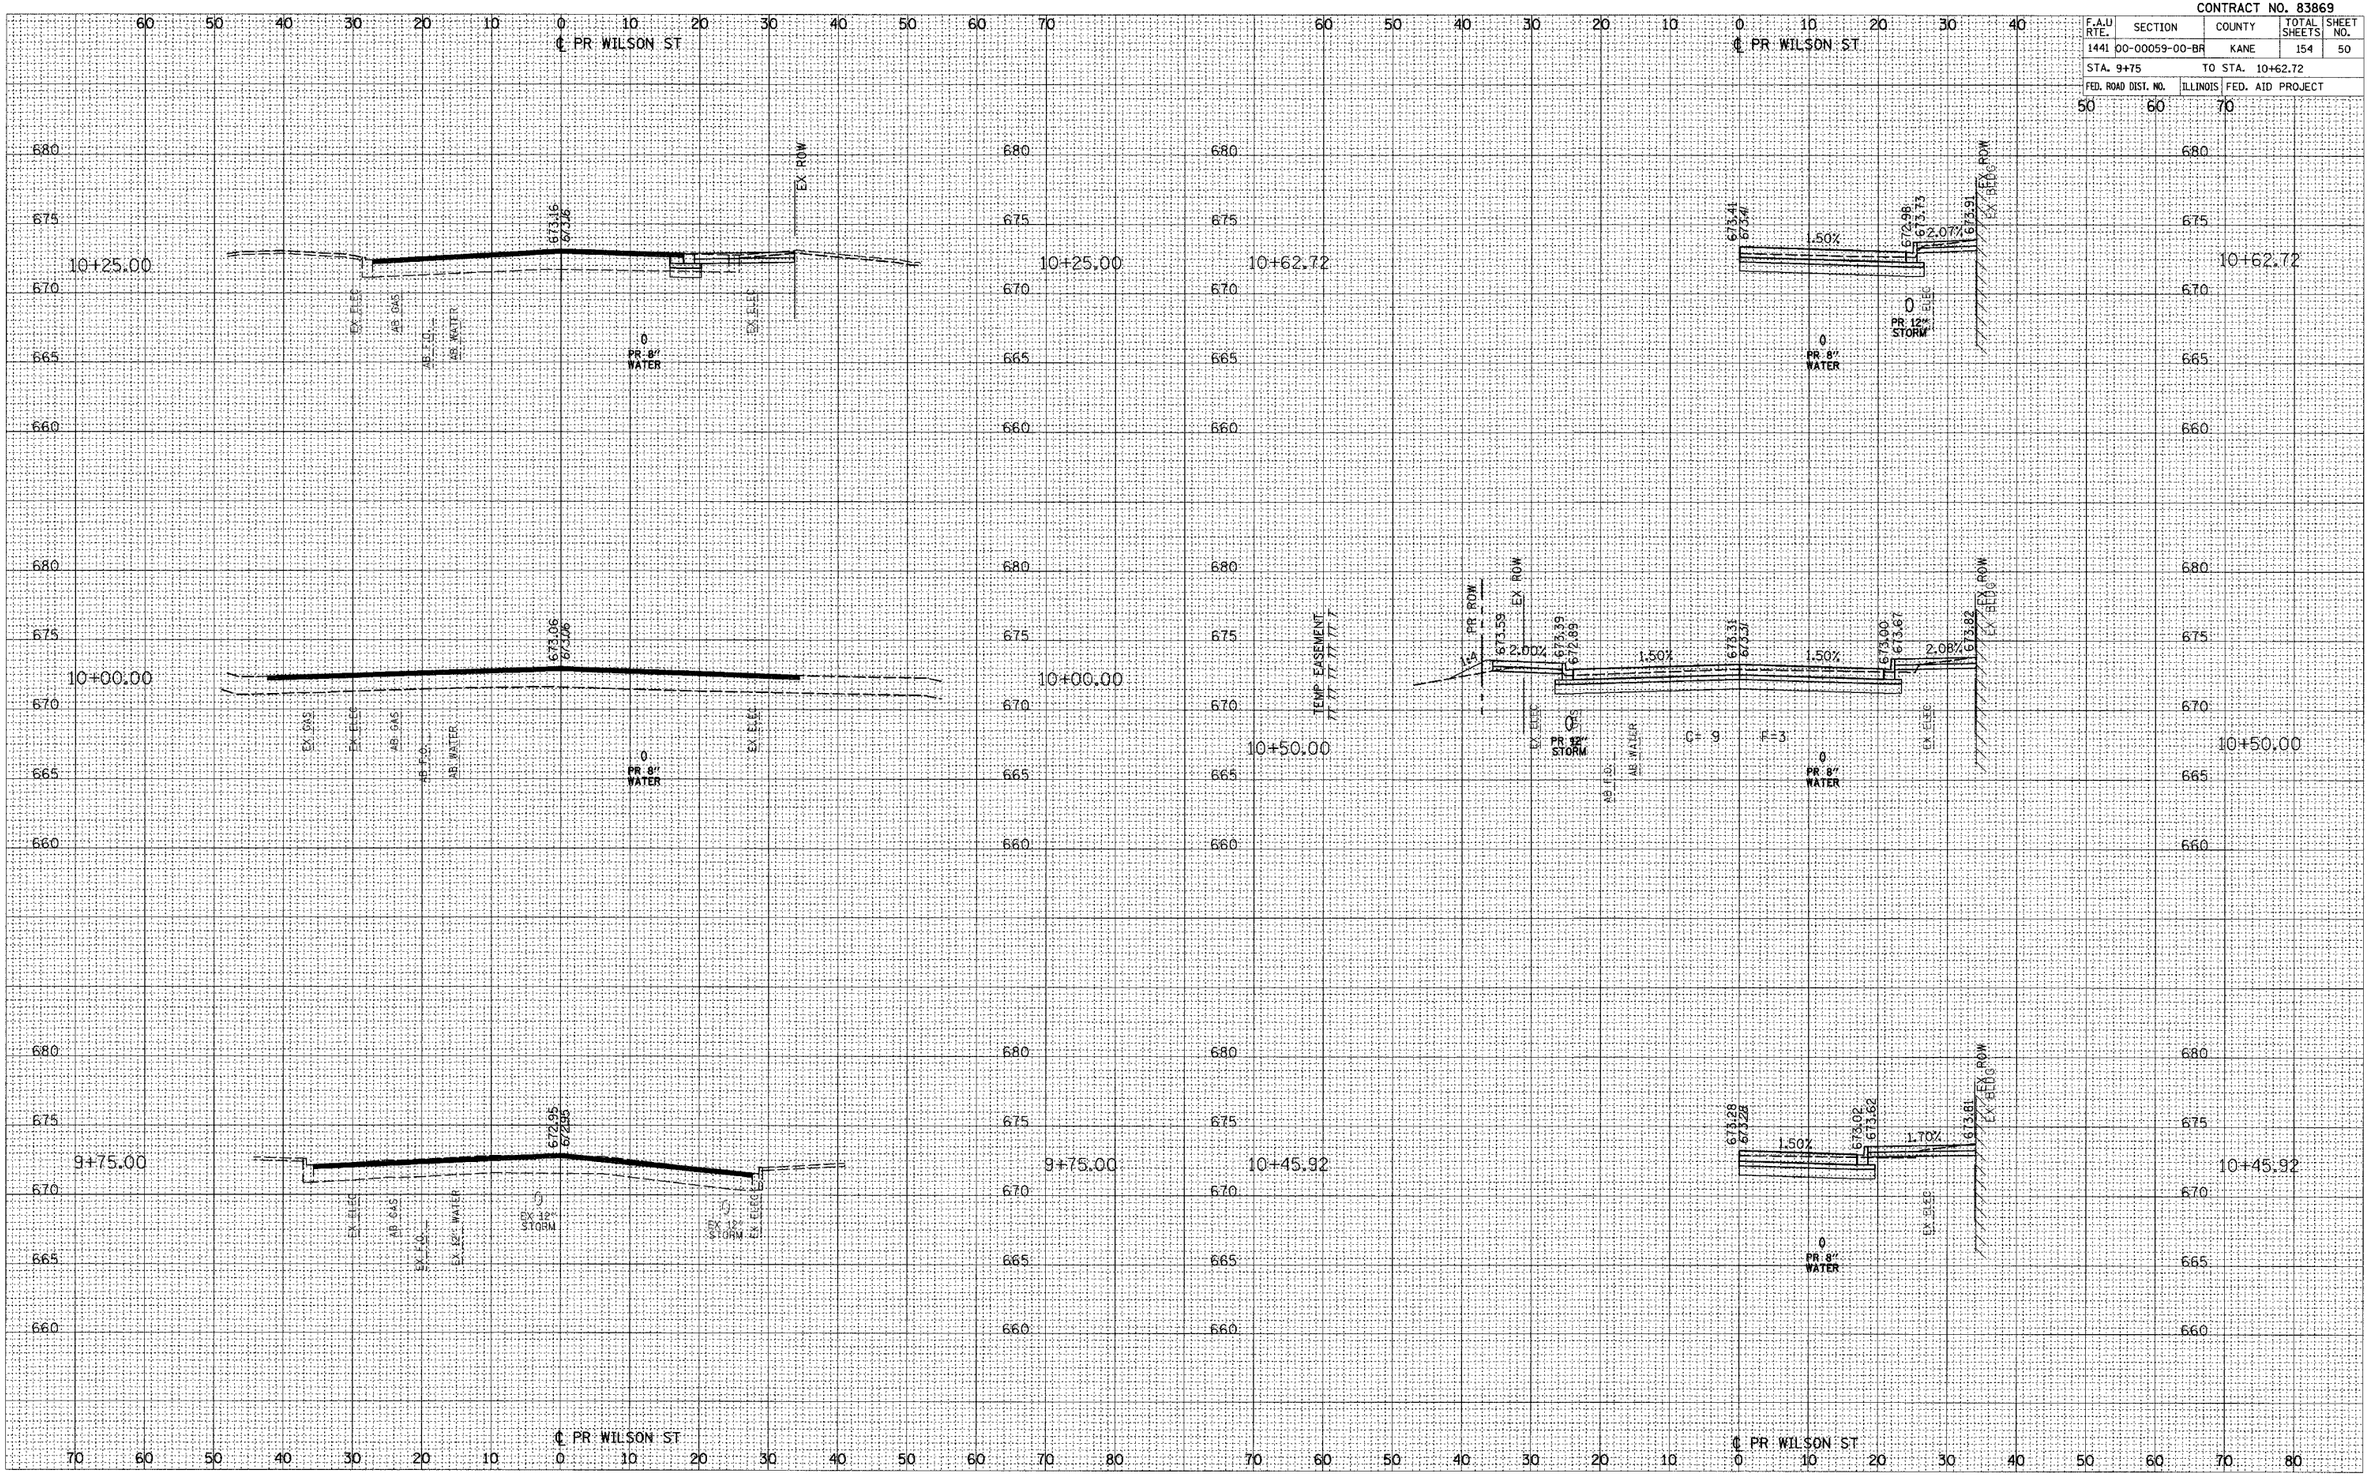

CROSS SECTIONS STA 9+75 TO STA 10+62.72

PLOT DATE = 09/14/2006
FILE NAME = $FILEL$
PLOT SCALE = $SCALE$
USER NAME = $USER$