F.A.S. RTE.	SECTION	COUNTY	TOTAL SHEETS	SHEET NO.
N/A	01-00590-00-BR	LaSALLE	168	161
STA. 68+00		TO STA. 68+57.3		
FED. ROAD DIST. NO. 3	ILLINOIS	FED. AID PROJECT		

CONTRACT NO. 87293

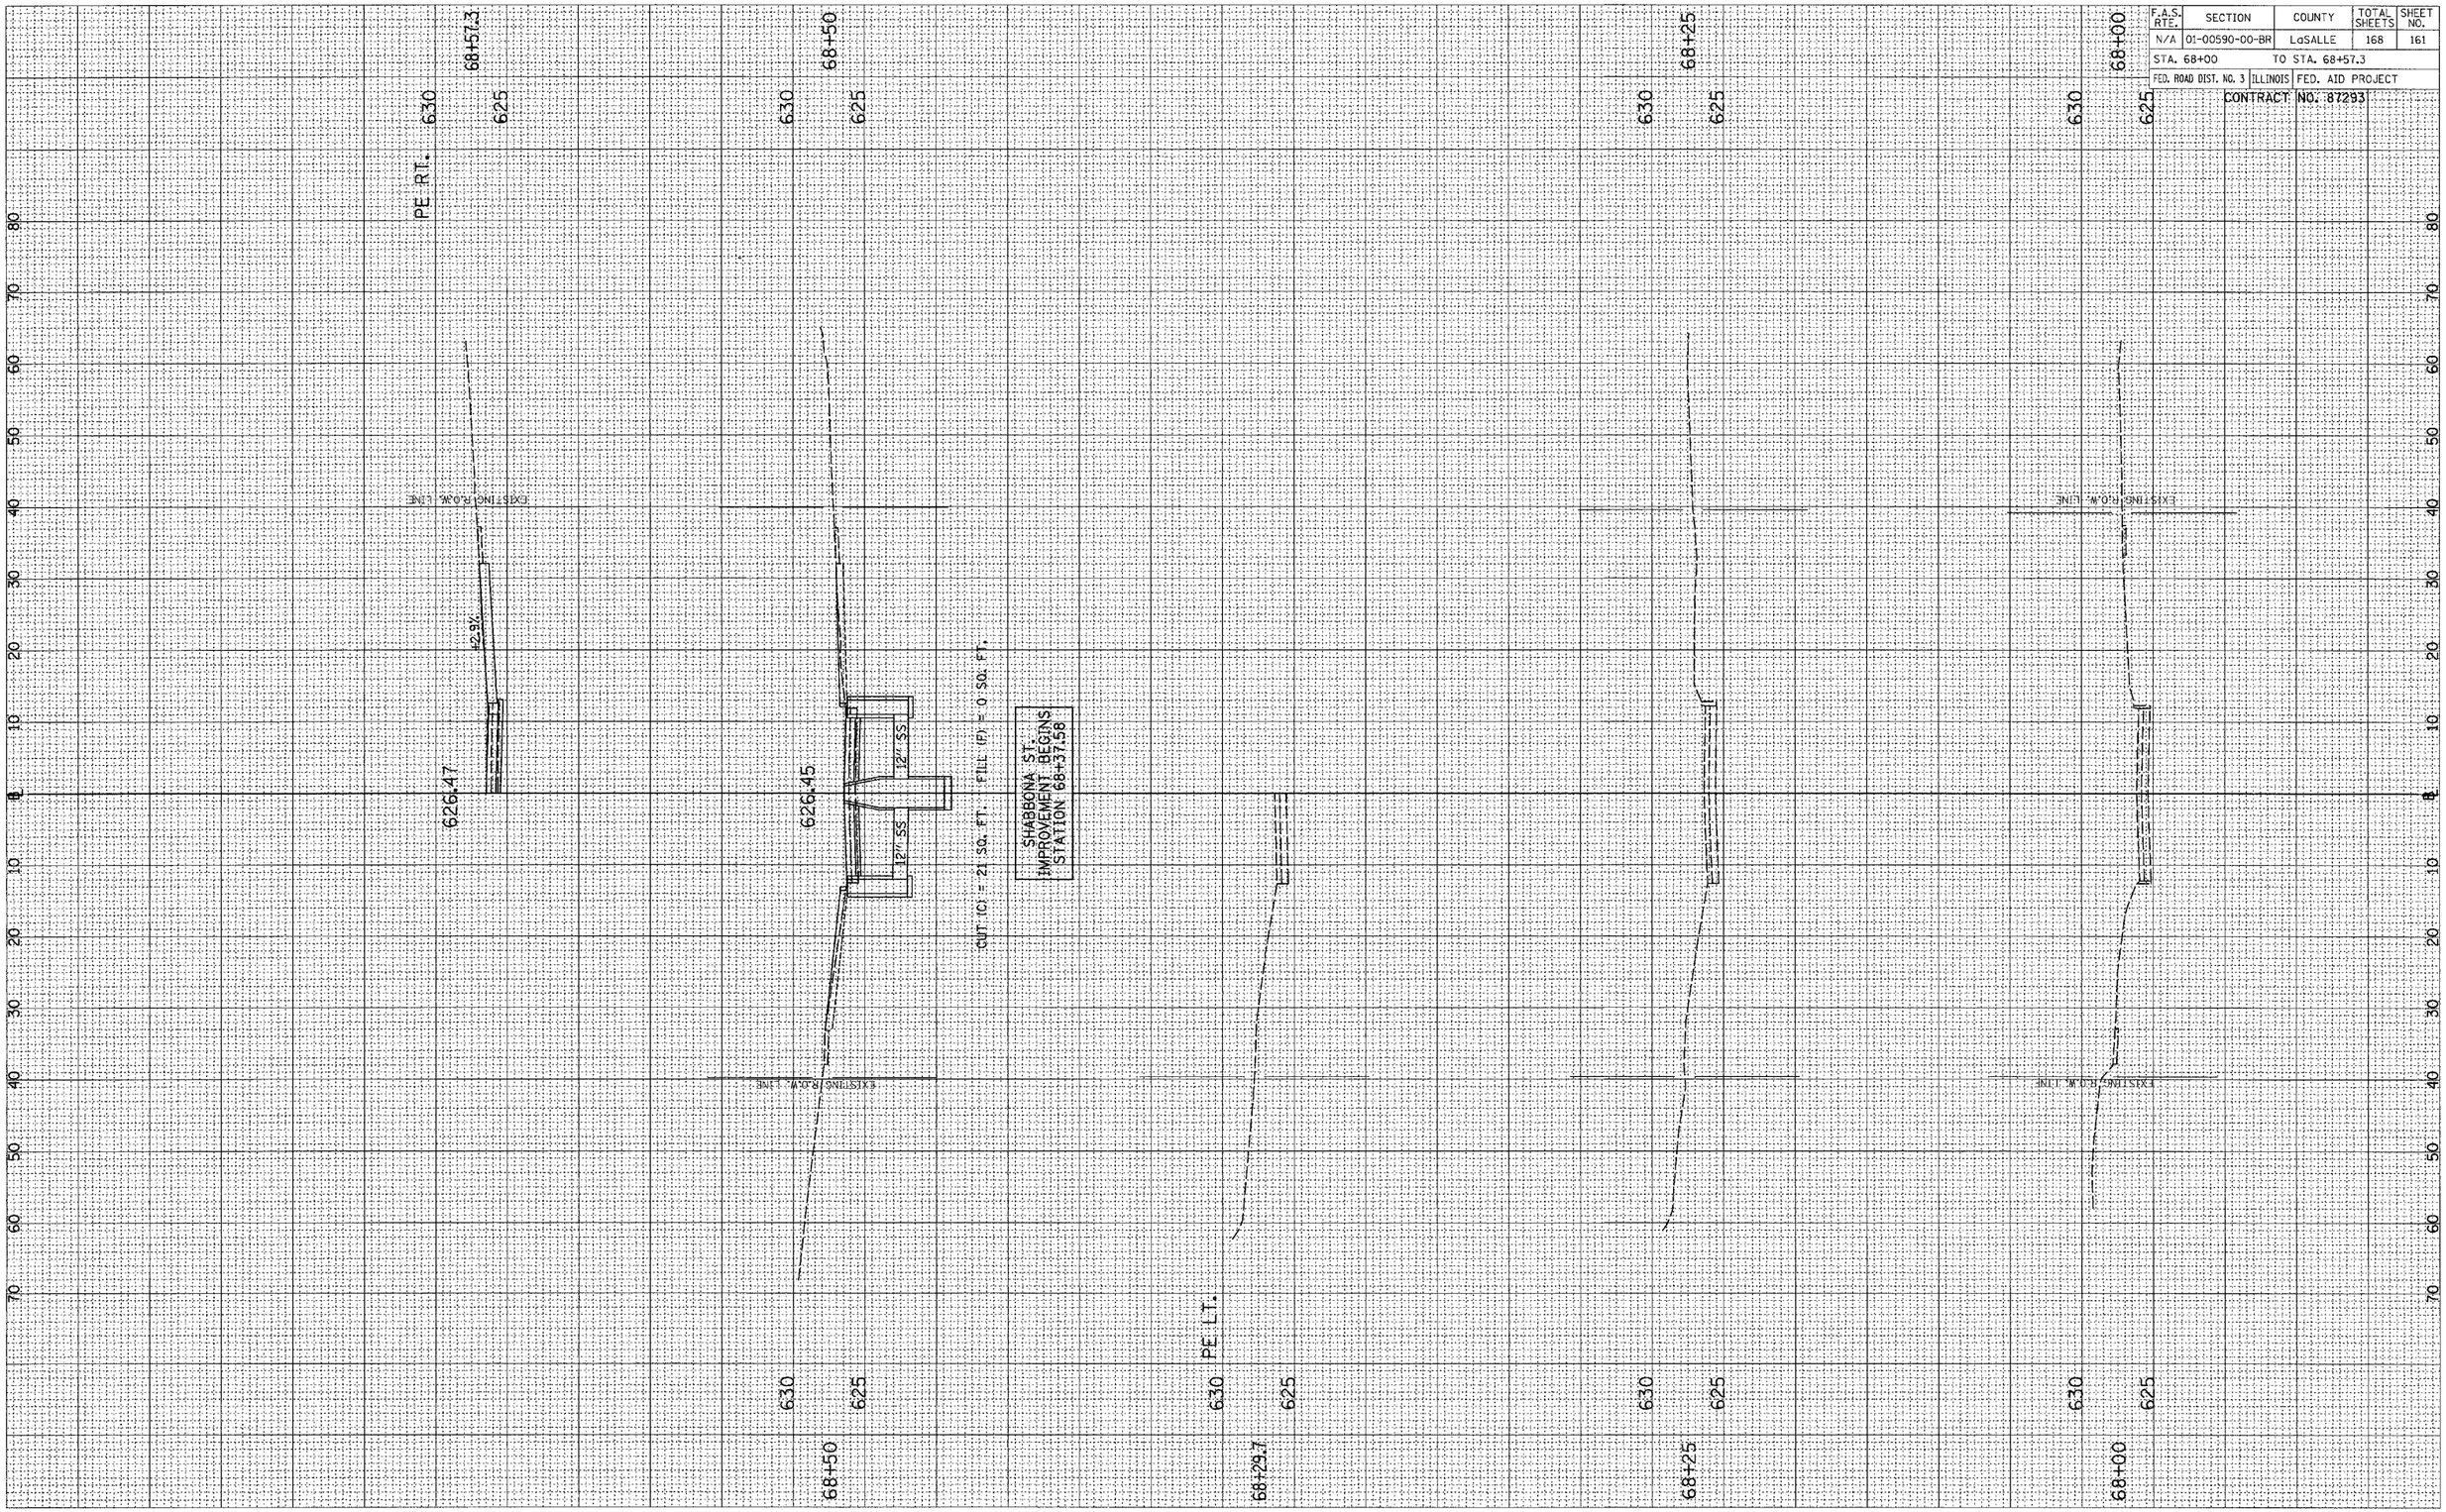

SHABXSHEETS

SHABBONA ST., CROSS SECTIONS, STA. 68+00 TO STA. 68+57.3