CONTRACT NO. 98957

| F.A.P RTE. | SECTION | COUNTY | TOTAL SHEETS | SHEET NO. |
|---|---|---|---|---|
| 821 | 13B-1 | JEFFERSON | 39 | 11 |
| STA. | | TO STA. | | |
| FED. ROAD DIST. NO. | ILLINOIS | FED. AID PROJECT | | |

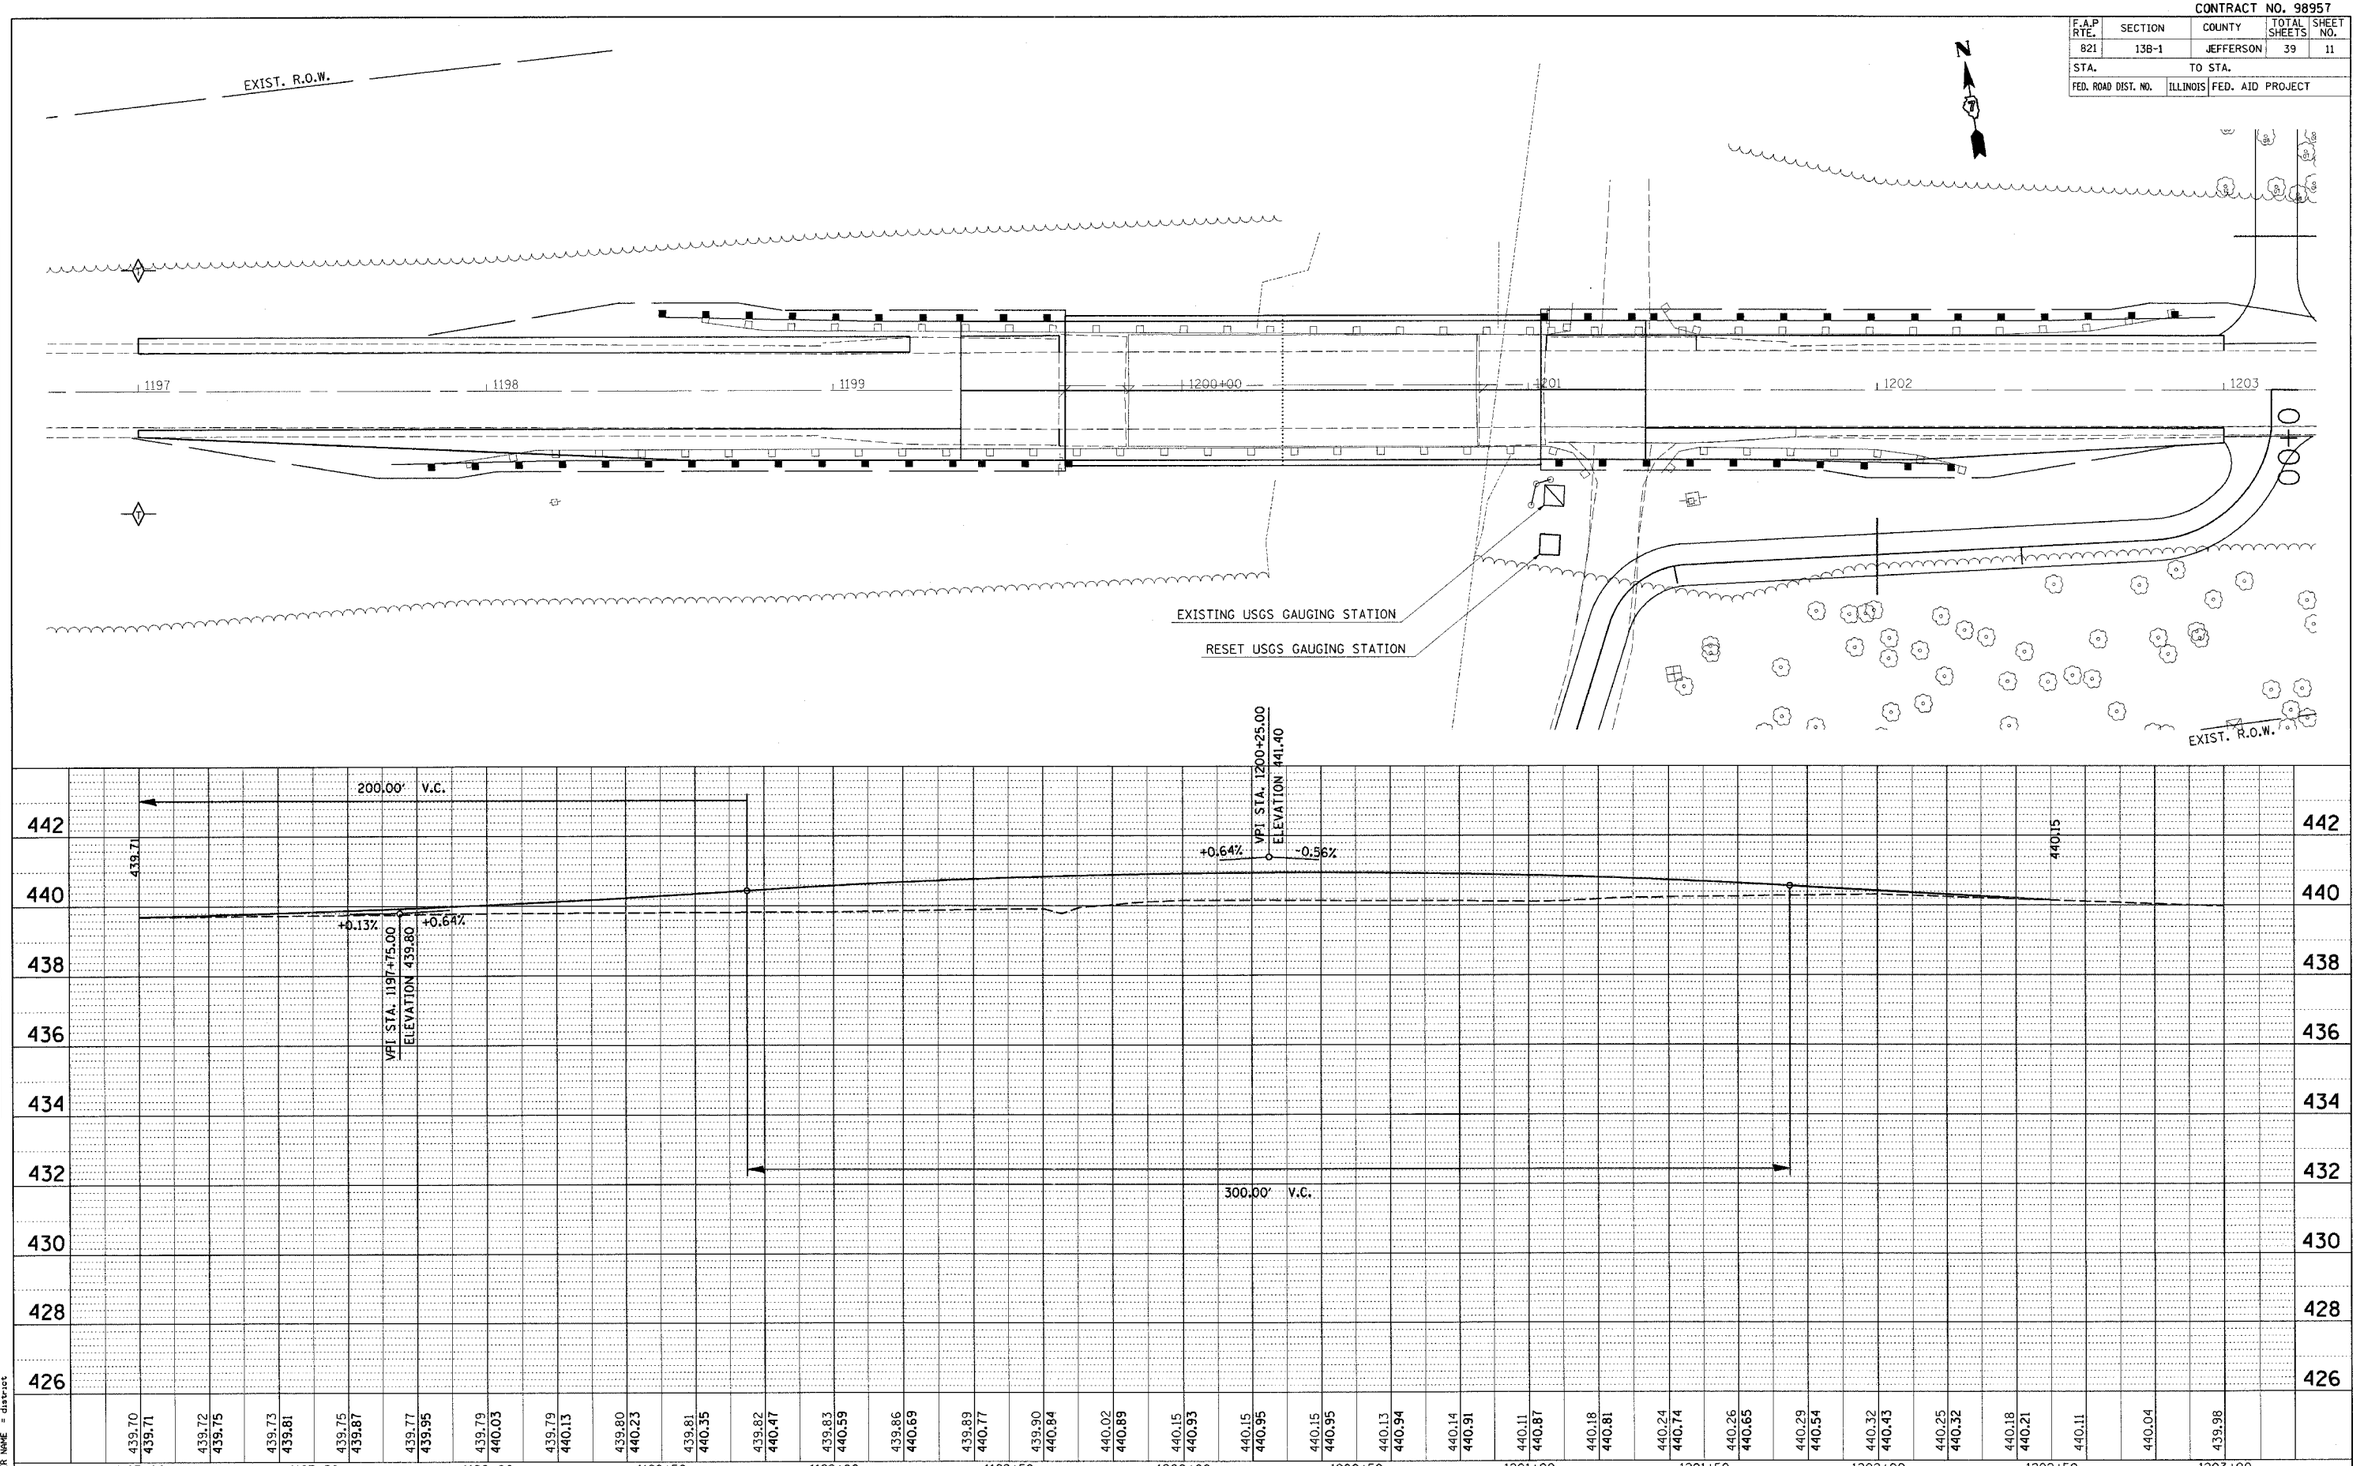


PLAN
NOTE BOOK NO. ____
SURVEYED
PLOTTED
ALIGNMENT CHECKED
RT. OF WAY CHECKED
CADD FILE NAME
BY
DATE

PROFILE
NOTE BOOK NO. ____
SURVEYED
PLOTTED
GRADES CHECKED
B.M. NOTED
STRUCTURE NOTAT'NS CHK'D
BY
DATE

PLOT DATE = 8/23/2006
FILE NAME = $FILEL$
PLOT SCALE = $SCALE$
USER NAME = district

PLAN AND PROFILE FAP 821 (IL 15) SECTION 13B-1