ALL DIMENSIONS IN METERS EXCEPT PAY ITEMS AND UNLESS NOTED OTHERWISE

| F.A.I. RTE. | SECTION | COUNTY | TOTAL SHEETS | SHEET NO. |
|---|---|---|---|---|
| 80/94 | 2626.2-R-2 | COOK/LAKE | 1207 | 138 |
| STA. | | TO STA. | | |
| FED. ROAD DIST. NO. | | ILLINOIS | FED. AID PROJECT | |
| CONTRACT NO. 62114 | | INDOT DES. NO. 0100987 | | |

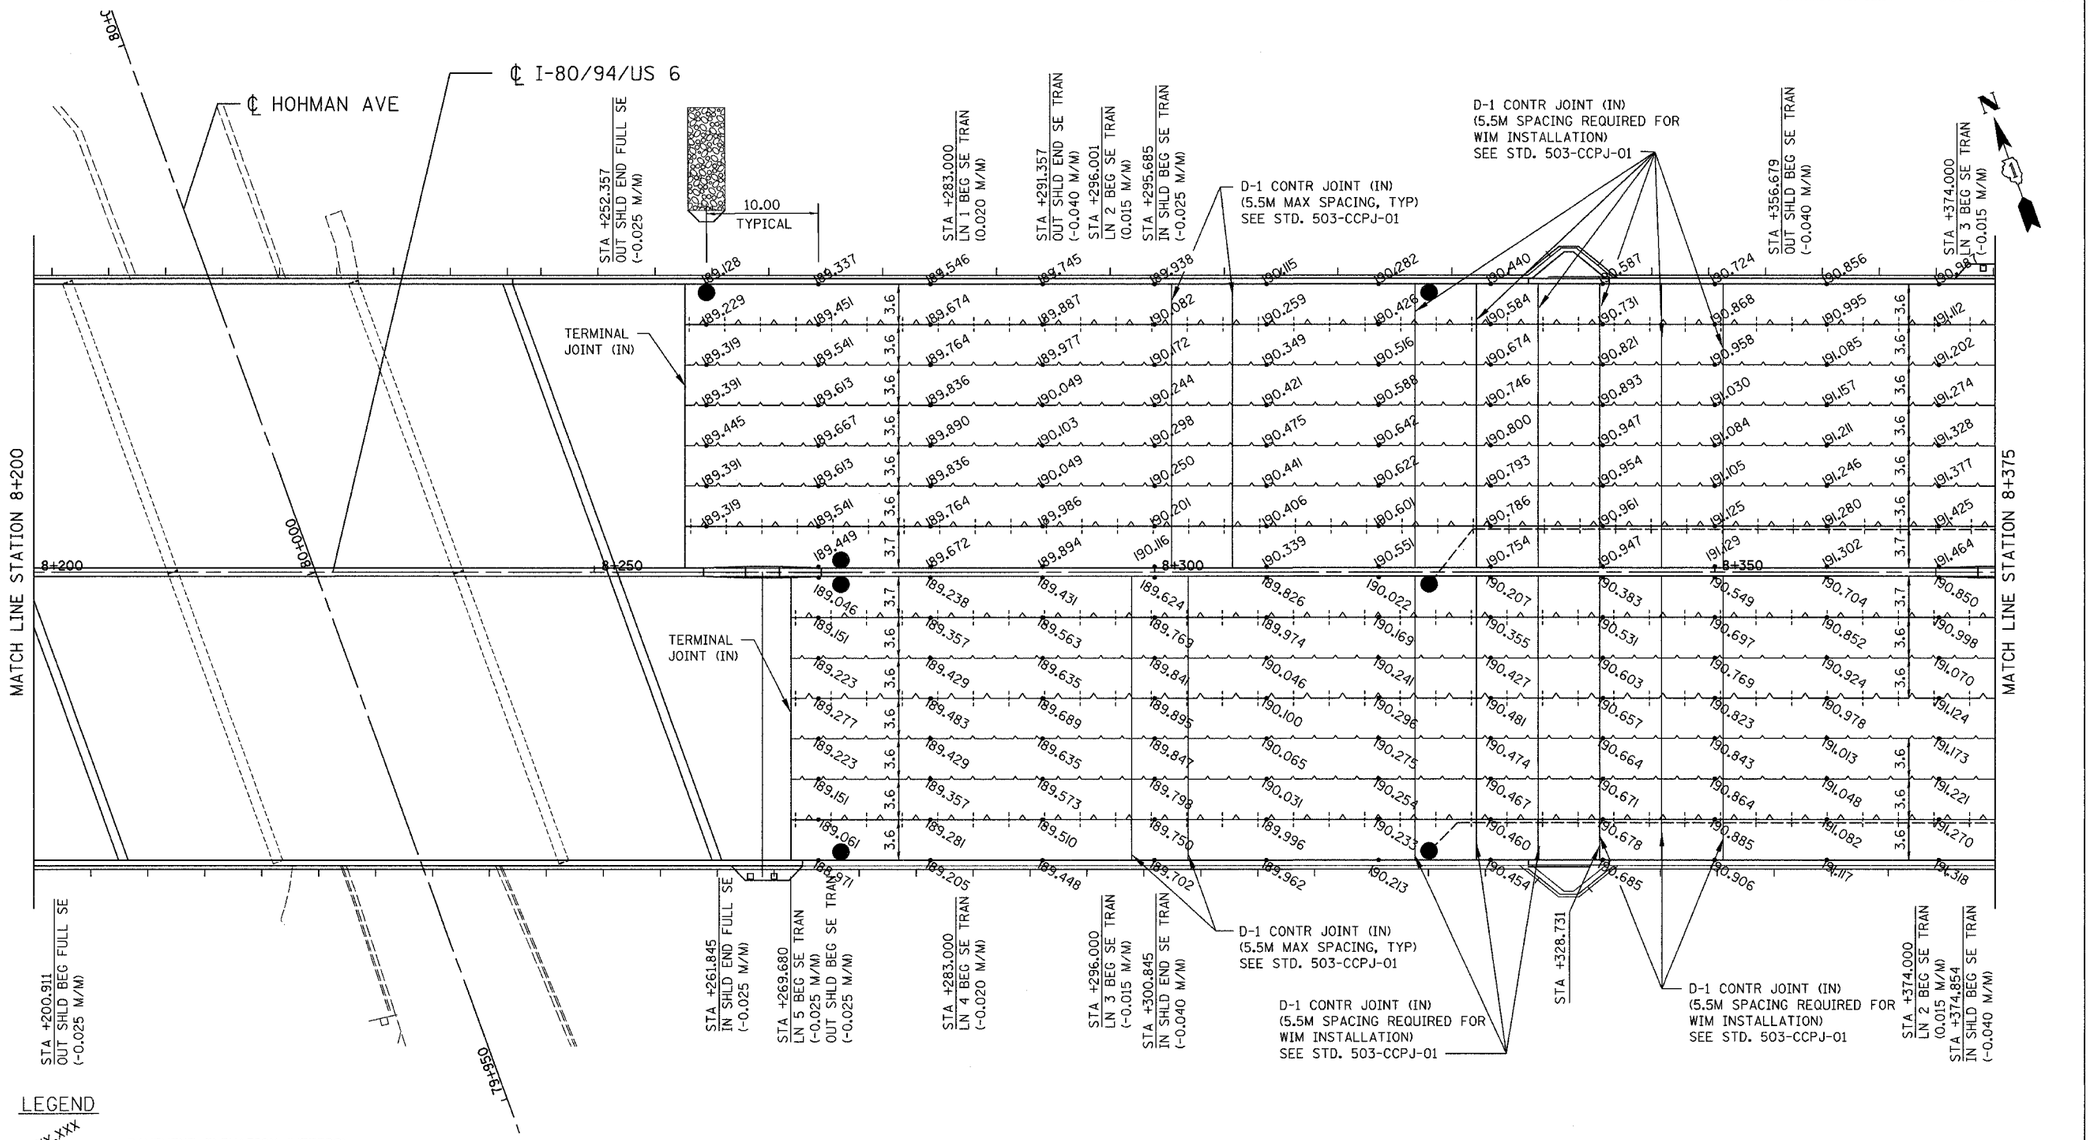


LEGEND

- PAVEMENT ELEVATION (METERS)
- LONGITUDINAL JOINT
- LONGITUDINAL CONSTRUCTION JOINT
- PAVEMENT SWATH
- EXISTING PAVEMENT BY CONTRACT 62113

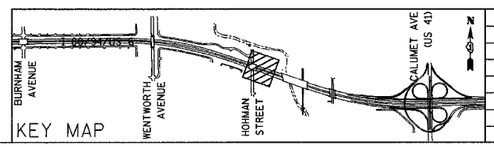


| REVISIONS | |
|---|---|
| NAME | DATE |
| | |
| | |
| | |
| | |
| | |
| | |

ILLINOIS DEPARTMENT OF TRANSPORTATION
I-80/94/US 6 (KINGERY EXPRESSWAY)
BURNHAM ROAD TO US 41 (CALUMET AVE)

**PAVEMENT JOINTS AND ELEVATIONS**
**I-80/94/US 6**
**STA 8+200 TO STA 8+375**

SCALE 1:250 — DRAWN BY ACE/CAD
DATE 07/05 — CHECKED BY TAE

AMERICAN CONSULTING ENGINEERS